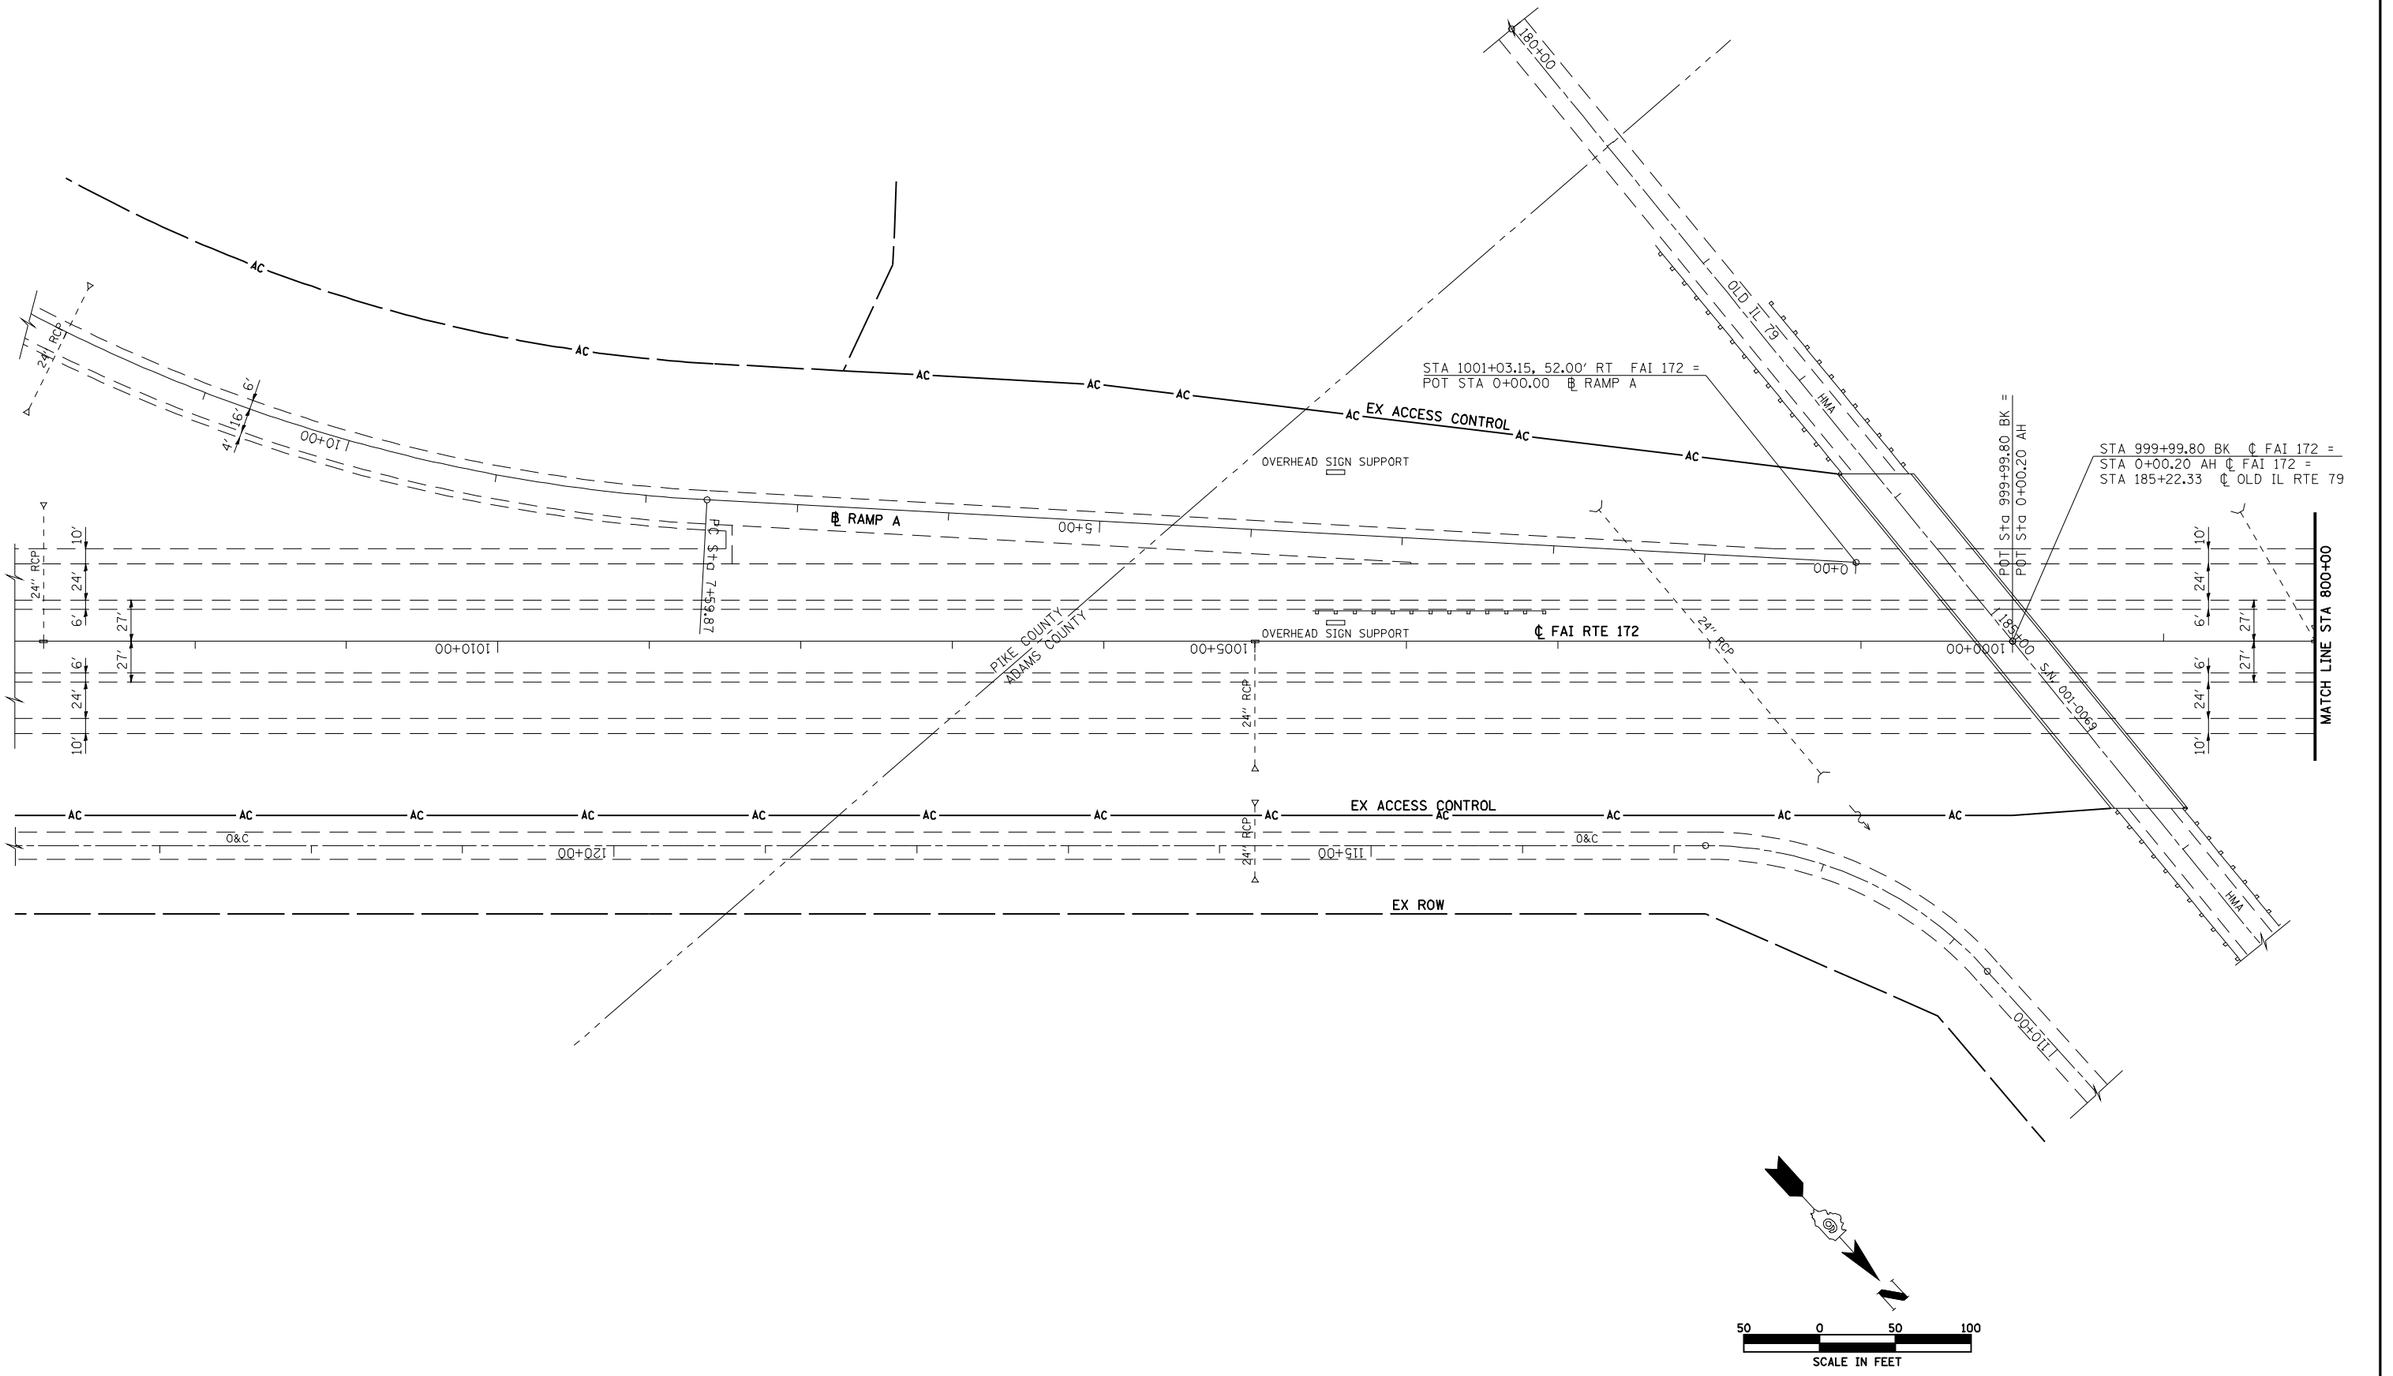

FILE NAME =	USER NAME = laughlinrl	DESIGNED -	REVISED -
c:\pw_work\PWIDOT\LAUGHLINRL\d0182983\039_Plan.dgn		DRAWN -	REVISED -
	PLOT SCALE = 100.0000 ' / IN.	CHECKED -	REVISED -
	PLOT DATE = Feb-01-2010 09:34:59AM	DATE -	REVISED -

STATE OF ILLINOIS
DEPARTMENT OF TRANSPORTATION

FAI RTE 172 PLAN

SCALE: 1"=50' | SHEET NO. 1 OF 52 SHEETS | STA. 1013+00 | TO STA. 800+00

F.A.I RTE.	SECTION	COUNTY	TOTAL SHEETS	SHEET NO.
172	1-(1,2,3,4,5)RS	ADAMS	165	39
		CONTRACT NO. 72A09		
FED. ROAD DIST. NO.	ILLINOIS	FED. AID PROJECT		