EXIST. CURVE C4
PI STA. = 201+99.49
Δ = 21° 20′ 07″ (RT)
D = 1° 00′ 00″
R = 5,729.57′
T = 1,079.27′
L = 2,133.54′
E = 100.76′
EX & PR S.E. = 4.2% (70 MPH DESIGN)
T.R. = 41.10′
S.E. RUN = 189.00′
P.C. STA. = 191+20.22
P.T. STA. = 212+53.76
S.E. ATTAINED:
STA 189+53.12 TO STA 191+83.22
STA 211+90.76 TO STA 214+20.86

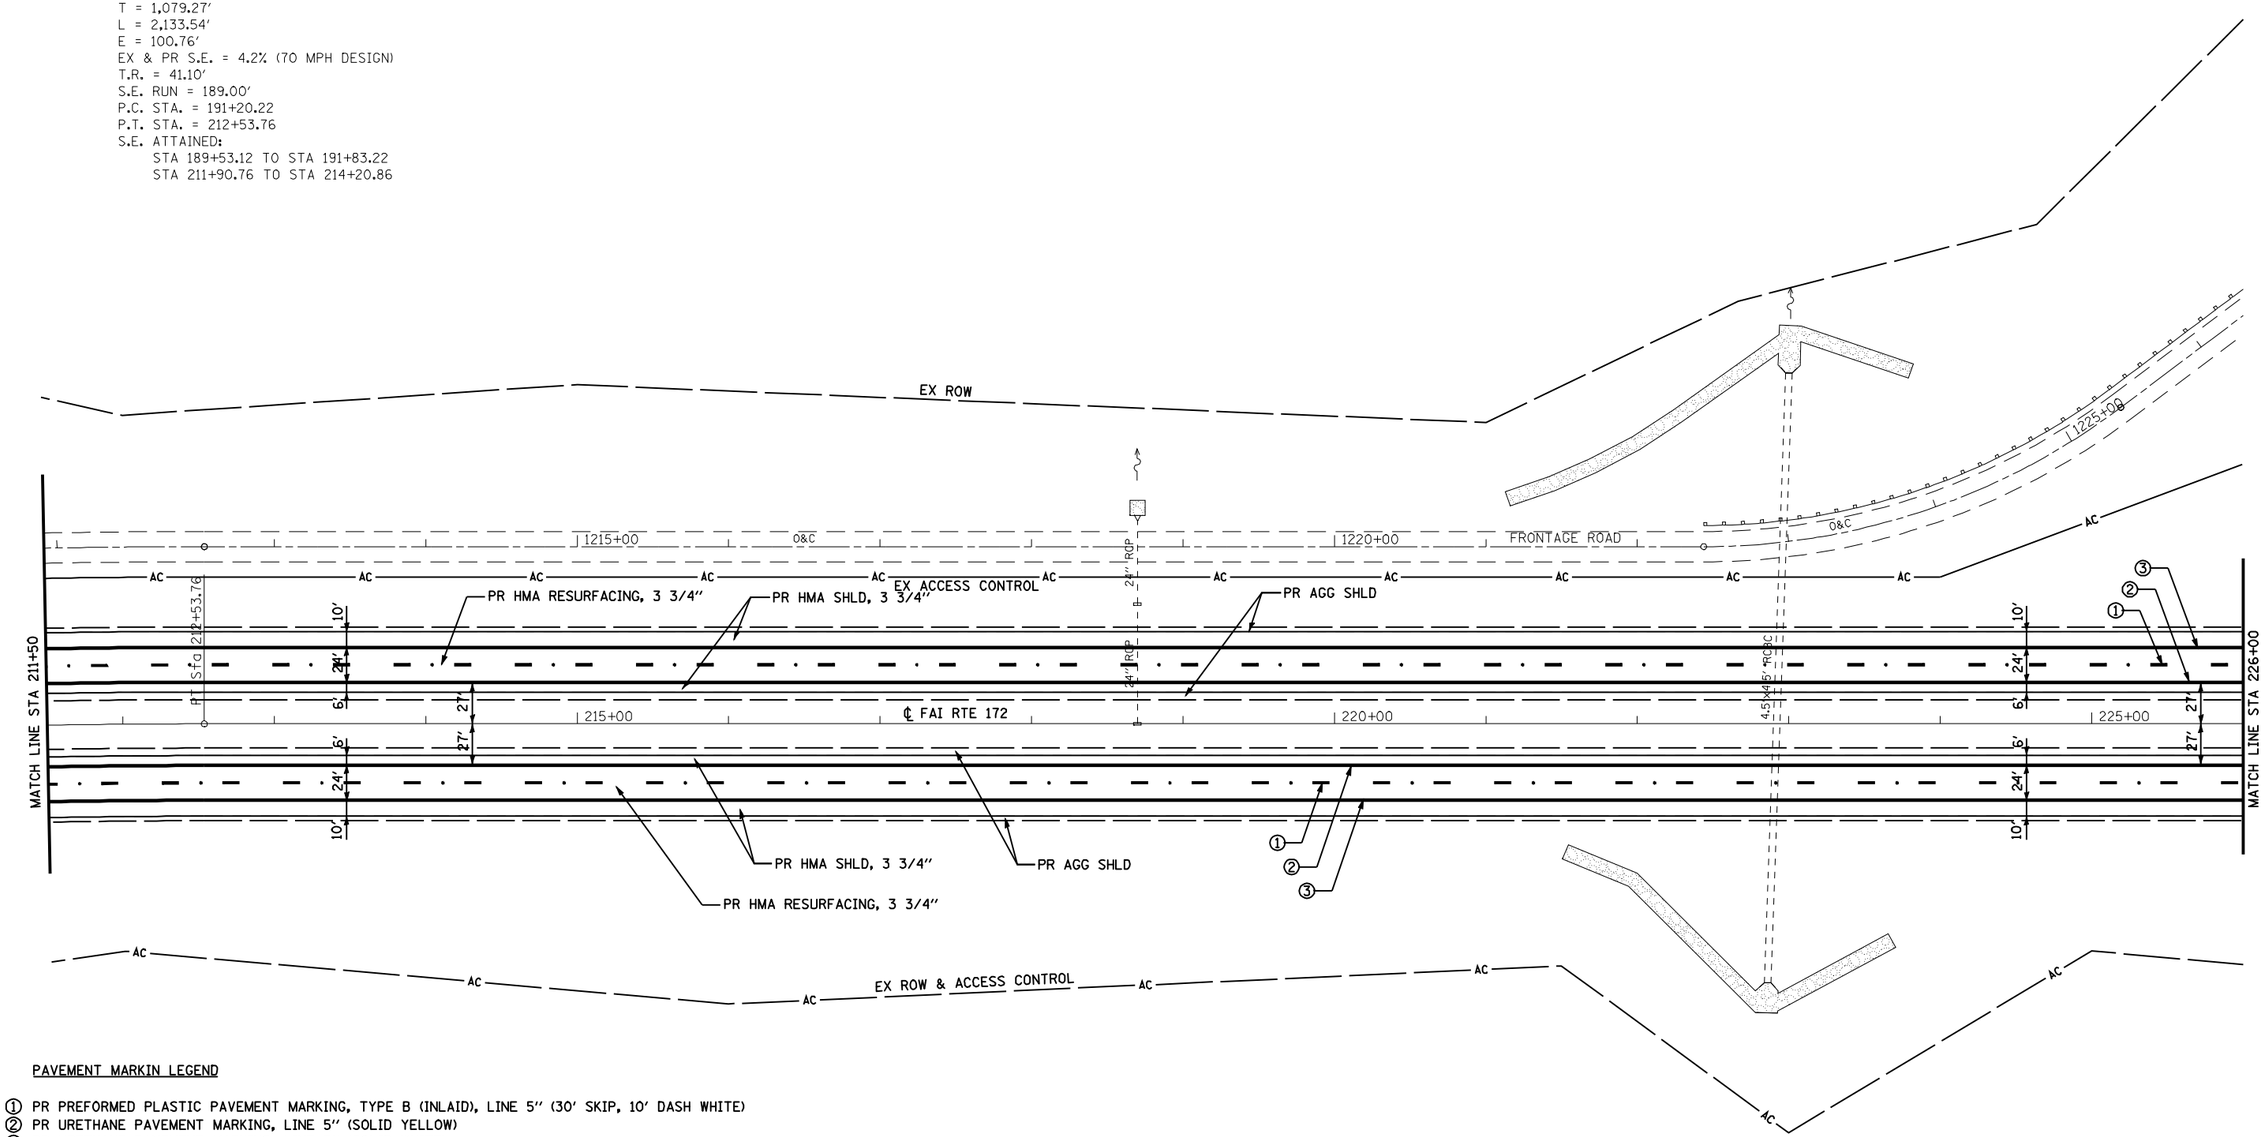

PAVEMENT MARKIN LEGEND

1. PR PREFORMED PLASTIC PAVEMENT MARKING, TYPE B (INLAID), LINE 5″ (30′ SKIP, 10′ DASH WHITE)
2. PR URETHANE PAVEMENT MARKING, LINE 5″ (SOLID YELLOW)
3. PR URETHANE PAVEMENT MARKING, LINE 5″ (SOLID WHITE)
4. PR URETHANE PAVEMENT MARKING, LINE 6″ (SOLID WHITE)
5. PR PREFORMED PLASTIC PAVEMENT MARKING, TYPE B (INLAID), LINE 6″ (6′ SKIP, 2′ DASH WHITE)
6. PR PREFORMED PLASTIC PAVEMENT MARKING, TYPE B (INLAID), LINE 8″ (SOLID WHITE)
7. PR PREFORMED PLASTIC PAVEMENT MARKING, TYPE B (INLAID), LINE 12″ (SOLID WHITE)
8. PR PREFORMED PLASTIC PAVEMENT MARKING, TYPE B (INLAID), LINE 12″ (SOLID YELLOW)
9. PR PREFORMED PLASTIC PAVEMENT MARKING, TYPE B (INLAID), LINE 24″ (SOLID WHITE)
10. PR PREFORMED PLASTIC PAVEMENT MARKING, TYPE B (INLAID), LETTERS AND SYMBOLS (SOLID WHITE)

▷ PR RAISED REFLECTIVE PAVEMENT MARKERS, ONE-WAY CRYSTAL
▶ PR RAISED REFLECTIVE PAVEMENT MARKERS, ONE-WAY AMBER
◆ PR RAISED REFLECTIVE PAVEMENT MARKERS, TWO-WAY AMBER

50 0 50 100
SCALE IN FEET

FILE NAME = c:\pw_work\PWIDOT\LAUGHLINRL\d0182983\054_Plan.dgn	USER NAME = laughlinrl	DESIGNED -	REVISED -
		DRAWN -	REVISED -
	PLOT SCALE = 100.0000 ′ / IN.	CHECKED -	REVISED -
	PLOT DATE = Feb-01-2010 09:35:44AM	DATE -	REVISED -

STATE OF ILLINOIS
DEPARTMENT OF TRANSPORTATION

FAI RTE 172 PLAN

SCALE: 1″=50′ | SHEET NO. 16 OF 52 SHEETS | STA. 211+50 TO STA. 226+00

F.A.I RTE.	SECTION	COUNTY	TOTAL SHEETS	SHEET NO.
172	1-(1,2,3,4,5)RS	ADAMS	165	54
		CONTRACT NO. 72A09		

FED. ROAD DIST. NO. | ILLINOIS | FED. AID PROJECT