EXIST. CURVE C57
PI STA. = 42+75.65
Δ = 13° 11′ 56″ (LT)
D = 1° 15′ 00″
R = 4,583.66′
T = 530.30′
L = 1,055.91′
E = 30.57′
EX & PR S.E. = 3.5% (60 MPH DESIGN)
P.C. STA. = 37+45.35
P.T. STA. = 48+01.26
S.E. ATTAINED (MATCH EXIST):
STA 36+28.68 TO STA 38+03.68
STA 47+42.93 TO STA 49+17.93

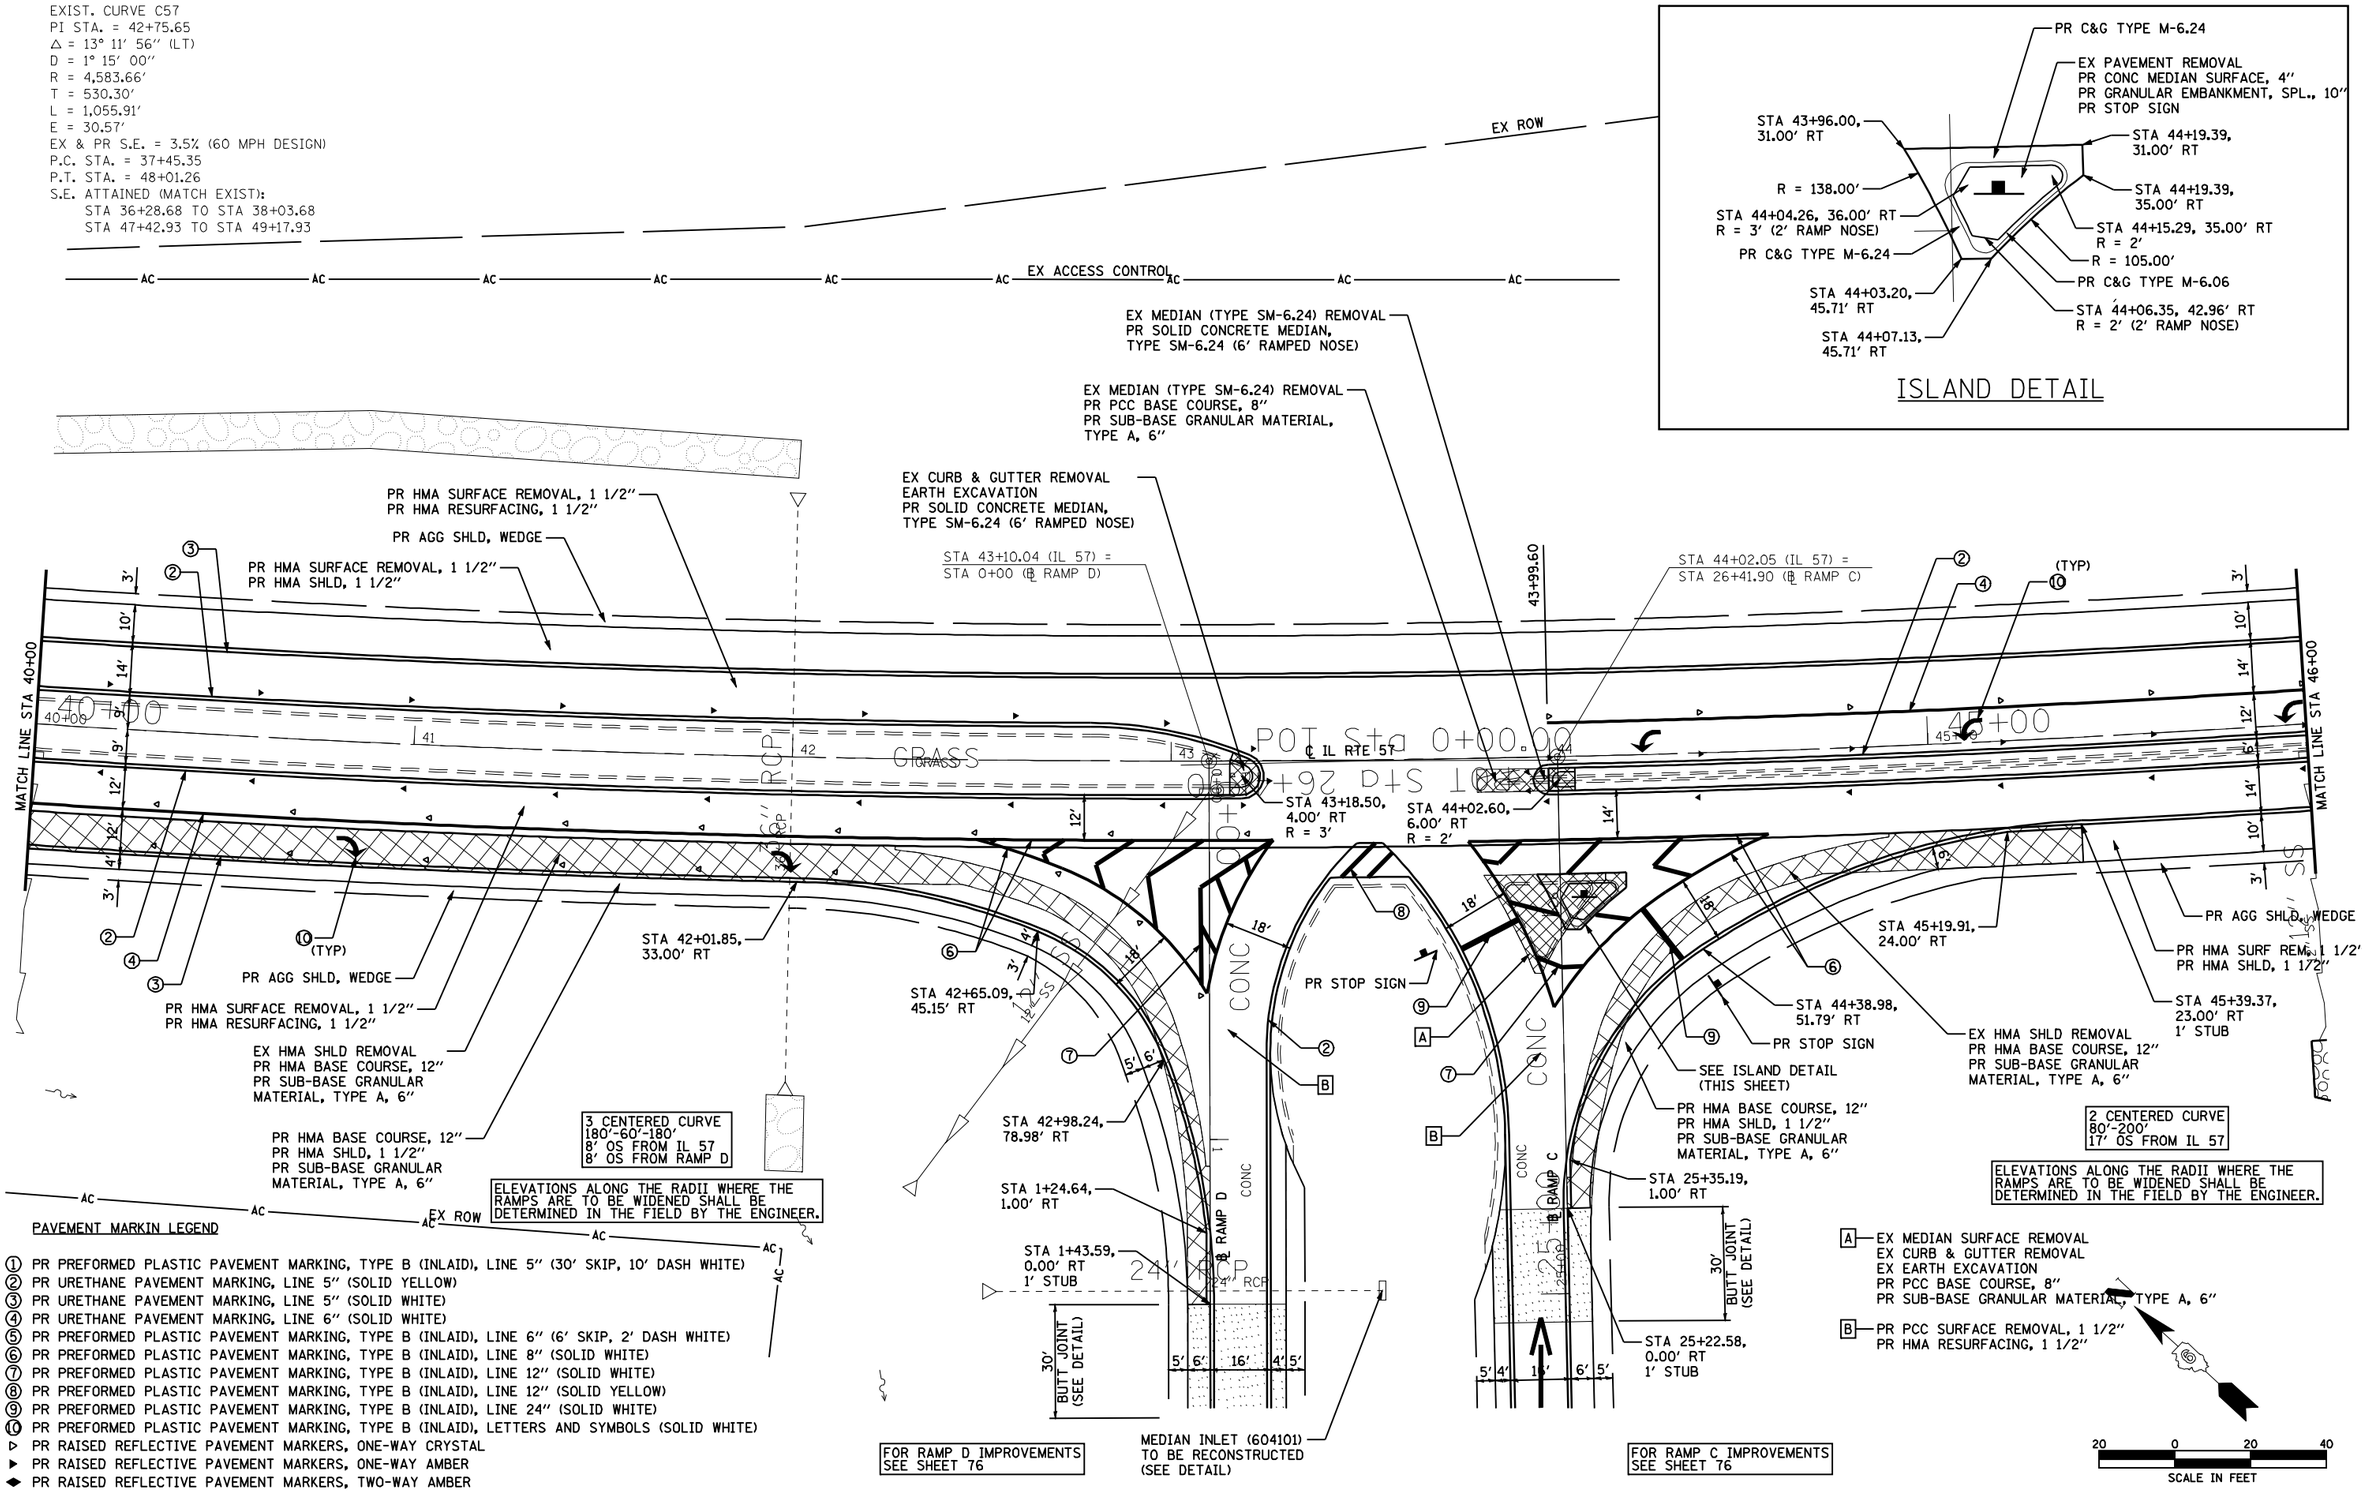

PAVEMENT MARKIN LEGEND

① PR PREFORMED PLASTIC PAVEMENT MARKING, TYPE B (INLAID), LINE 5″ (30′ SKIP, 10′ DASH WHITE)
② PR URETHANE PAVEMENT MARKING, LINE 5″ (SOLID YELLOW)
③ PR URETHANE PAVEMENT MARKING, LINE 5″ (SOLID WHITE)
④ PR URETHANE PAVEMENT MARKING, LINE 6″ (SOLID WHITE)
⑤ PR PREFORMED PLASTIC PAVEMENT MARKING, TYPE B (INLAID), LINE 6″ (6′ SKIP, 2′ DASH WHITE)
⑥ PR PREFORMED PLASTIC PAVEMENT MARKING, TYPE B (INLAID), LINE 8″ (SOLID WHITE)
⑦ PR PREFORMED PLASTIC PAVEMENT MARKING, TYPE B (INLAID), LINE 12″ (SOLID WHITE)
⑧ PR PREFORMED PLASTIC PAVEMENT MARKING, TYPE B (INLAID), LINE 12″ (SOLID YELLOW)
⑨ PR PREFORMED PLASTIC PAVEMENT MARKING, TYPE B (INLAID), LINE 24″ (SOLID WHITE)
⑩ PR PREFORMED PLASTIC PAVEMENT MARKING, TYPE B (INLAID), LETTERS AND SYMBOLS (SOLID WHITE)
▷ PR RAISED REFLECTIVE PAVEMENT MARKERS, ONE-WAY CRYSTAL
▶ PR RAISED REFLECTIVE PAVEMENT MARKERS, ONE-WAY AMBER
◆ PR RAISED REFLECTIVE PAVEMENT MARKERS, TWO-WAY AMBER

FILE NAME = c:\pw_work\PWIDOT\LAUGHLINRL\d0182983\082_Plan_IL_57.dgn	USER NAME = laughlinrl	DESIGNED -	REVISED -
		DRAWN -	REVISED -
	PLOT SCALE = 40.0000 ′ / IN.	CHECKED -	REVISED -
	PLOT DATE = Feb-01-2010 09:36:56AM	DATE -	REVISED -

STATE OF ILLINOIS
DEPARTMENT OF TRANSPORTATION

IL RTE 57 PLAN

SCALE: 1″=20′ | SHEET NO. 44 OF 52 SHEETS | STA. 40+00 TO STA. 46+00

F.A.I RTE.	SECTION	COUNTY	TOTAL SHEETS	SHEET NO.
172	1-(1,2,3,4,5)RS	ADAMS	165	82
		CONTRACT NO. 72A09		
FED. ROAD DIST. NO.	ILLINOIS	FED. AID PROJECT		