A — EX MEDIAN SURFACE REMOVAL
EX CURB & GUTTER REMOVAL
PR COMB. CURB & GUTTER, TYPE M-6.06
PR CONCRETE MEDIAN SURFACE, 4"
PR GRANULAR EMBANKMENT, SPL., 10"

B — EX MEDIAN SURFACE REMOVAL
EX CURB & GUTTER REMOVAL
PR SOLID CONCRETE MEDIAN,
TYPE SM-6.06 (6' RAMPED NOSE)

C — EX MEDIAN SURFACE REMOVAL
EX CURB & GUTTER REMOVAL
PR PCC BASE COURSE, 8"
PR SUB-BASE GRANULAR MATERIAL, TYPE A, 6"

D — EX PAVEMENT REMOVAL
PR SOLID CONCRETE MEDIAN,
TYPE SM-6.06 (6' RAMPED NOSE)

E — EX MEDIAN SURFACE REMOVAL
EX CURB & GUTTER REMOVAL
EX EARTH EXCAVATION
PR COMB. CURB & GUTTER, TYPE M-6.06
PR CONCRETE MEDIAN SURFACE, 4"
PR GRANULAR EMBANKMENT, SPL., 10"

F — EX HMA SHLD REMOVAL
PR HMA BASE COURSE, 12"
PR SUB-BASE GRANULAR MATERIAL, TYPE A, 6"

G — PR HMA BASE COURSE, 12"
PR HMA SHLD, 1 1/2"
PR SUB-BASE GRANULAR MATERIAL, TYPE A, 6"

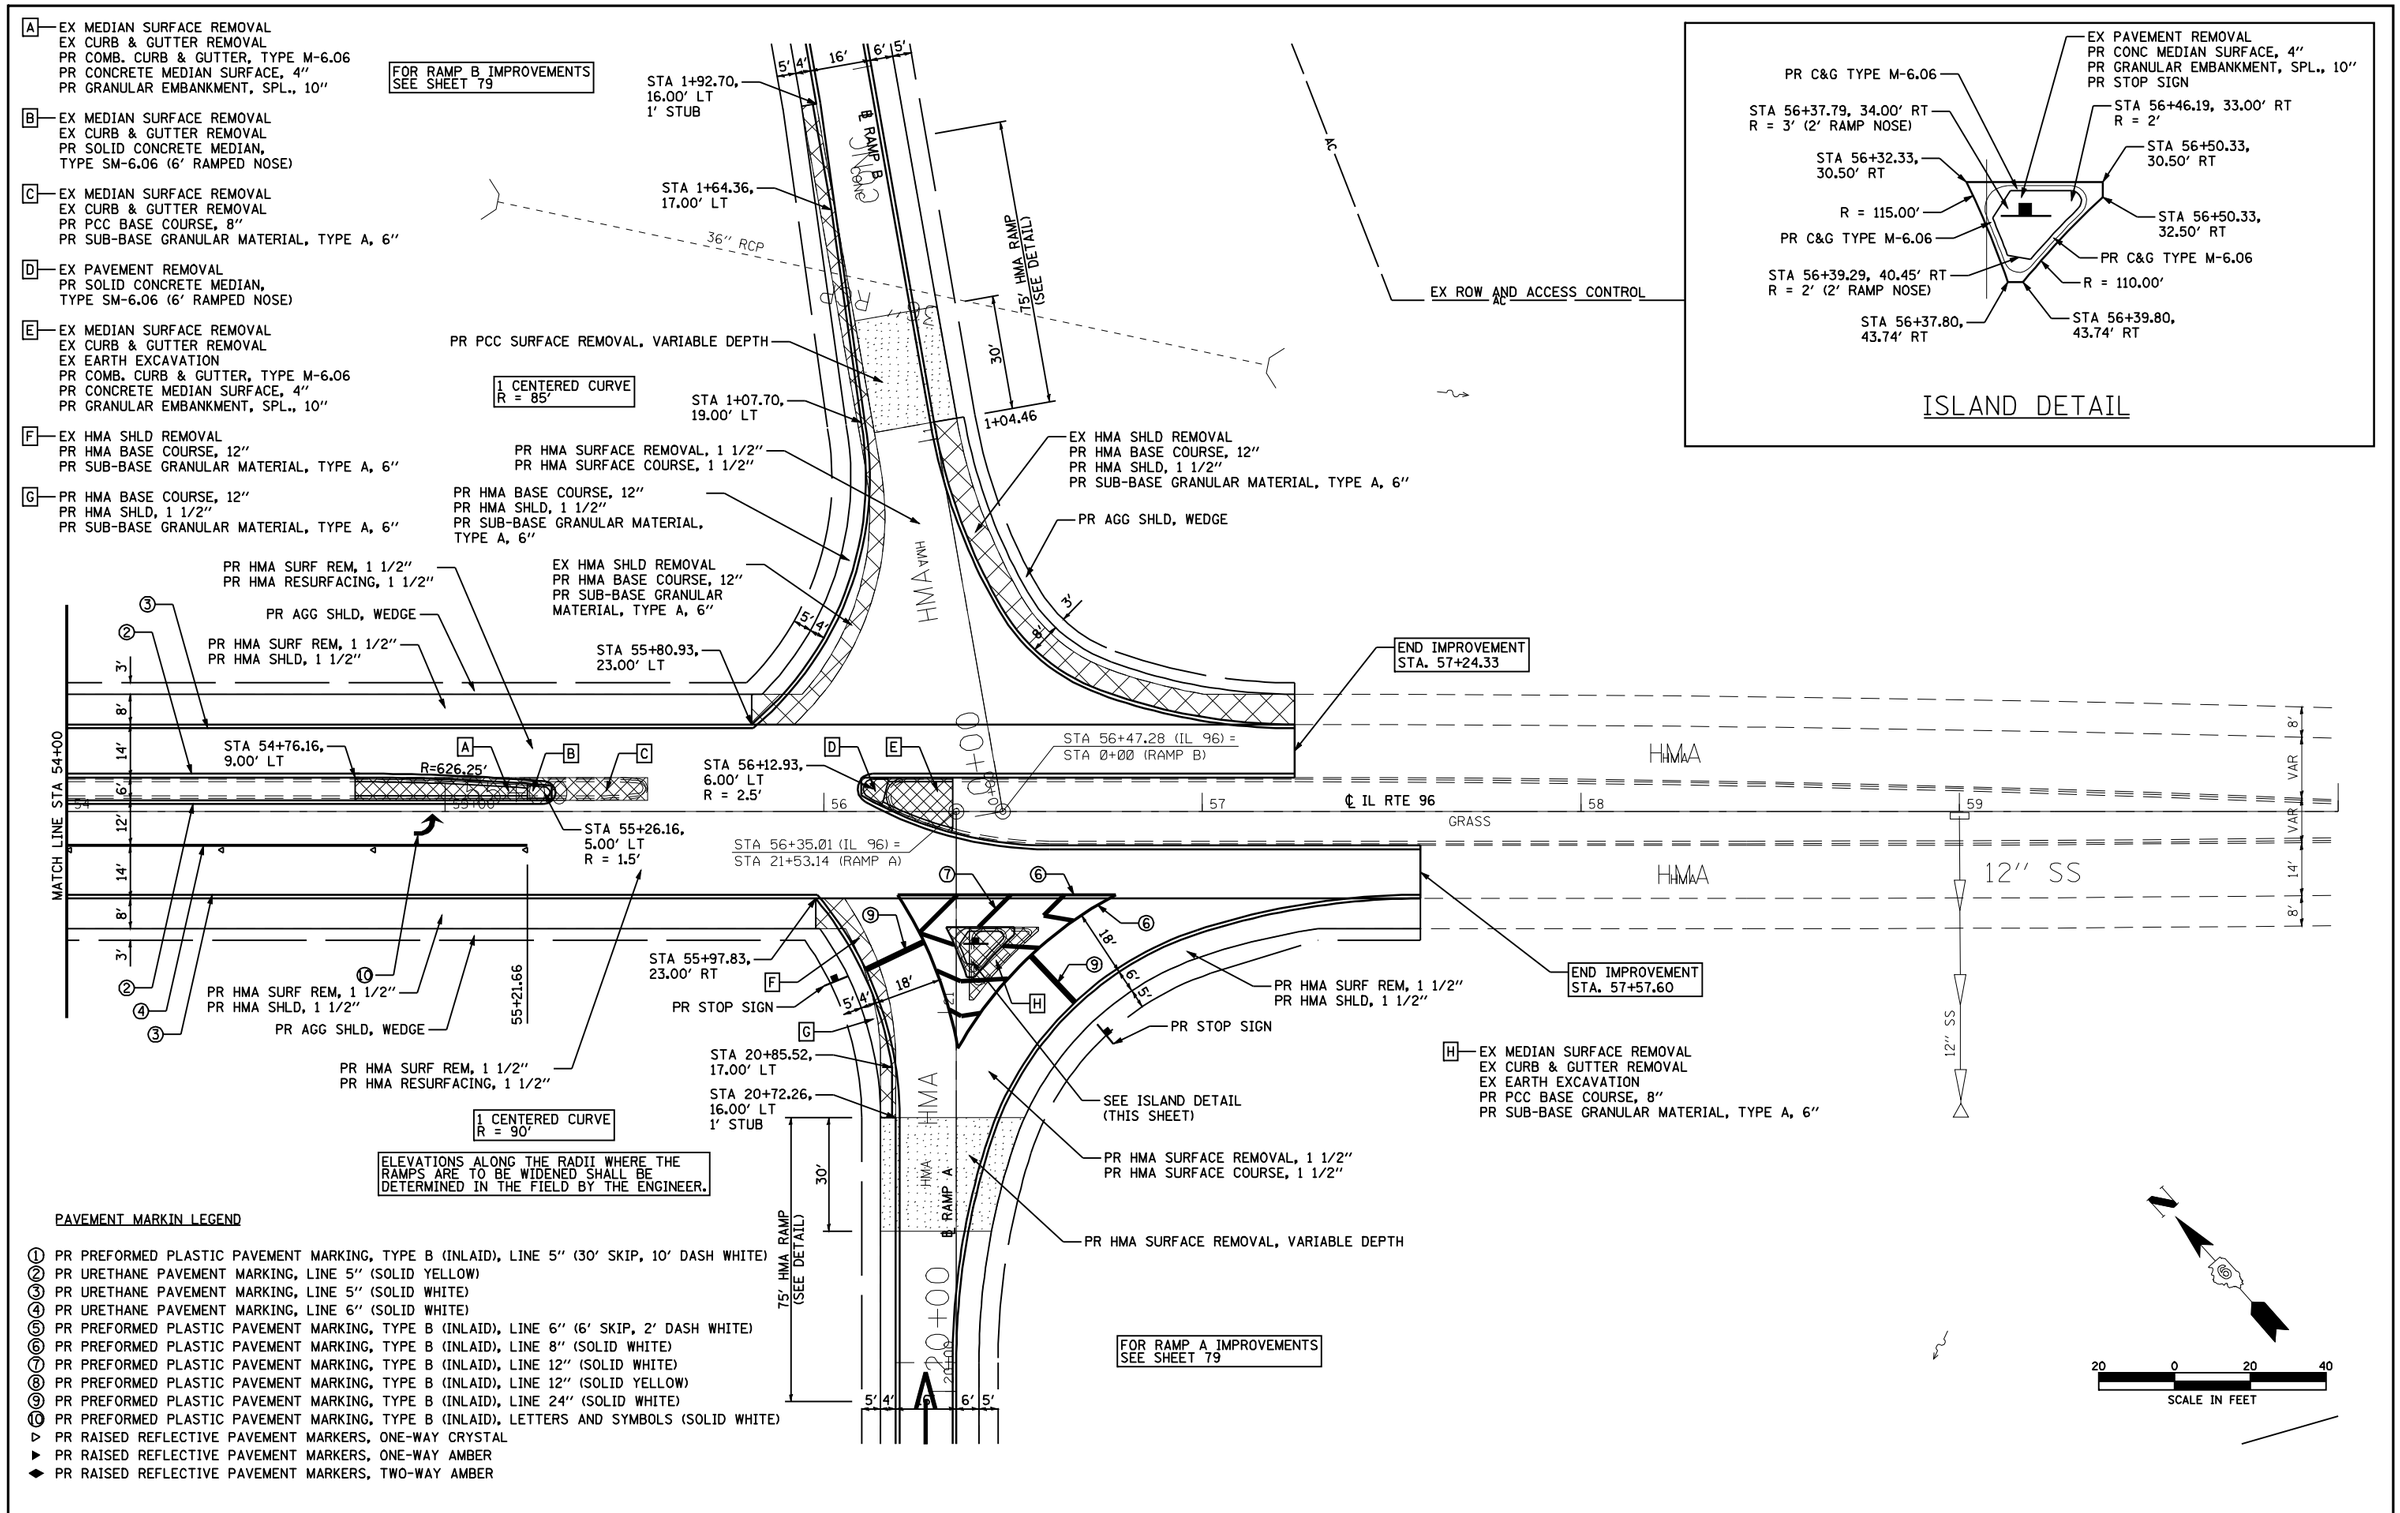

PAVEMENT MARKIN LEGEND

1. PR PREFORMED PLASTIC PAVEMENT MARKING, TYPE B (INLAID), LINE 5" (30' SKIP, 10' DASH WHITE)
2. PR URETHANE PAVEMENT MARKING, LINE 5" (SOLID YELLOW)
3. PR URETHANE PAVEMENT MARKING, LINE 5" (SOLID WHITE)
4. PR URETHANE PAVEMENT MARKING, LINE 6" (SOLID WHITE)
5. PR PREFORMED PLASTIC PAVEMENT MARKING, TYPE B (INLAID), LINE 6" (6' SKIP, 2' DASH WHITE)
6. PR PREFORMED PLASTIC PAVEMENT MARKING, TYPE B (INLAID), LINE 8" (SOLID WHITE)
7. PR PREFORMED PLASTIC PAVEMENT MARKING, TYPE B (INLAID), LINE 12" (SOLID WHITE)
8. PR PREFORMED PLASTIC PAVEMENT MARKING, TYPE B (INLAID), LINE 12" (SOLID YELLOW)
9. PR PREFORMED PLASTIC PAVEMENT MARKING, TYPE B (INLAID), LINE 24" (SOLID WHITE)
10. PR PREFORMED PLASTIC PAVEMENT MARKING, TYPE B (INLAID), LETTERS AND SYMBOLS (SOLID WHITE)

▷ PR RAISED REFLECTIVE PAVEMENT MARKERS, ONE-WAY CRYSTAL
▶ PR RAISED REFLECTIVE PAVEMENT MARKERS, ONE-WAY AMBER
◆ PR RAISED REFLECTIVE PAVEMENT MARKERS, TWO-WAY AMBER

FILE NAME = c:\pw_work\PWIDOT\LAUGHLINRL\d0182983\090_Plan_IL96.dgn	USER NAME = laughlinrl	DESIGNED -	REVISED -
		DRAWN -	REVISED -
	PLOT SCALE = 40.0000 ' / IN.	CHECKED -	REVISED -
	PLOT DATE = Feb-01-2010 09:37:17AM	DATE -	REVISED -

STATE OF ILLINOIS
DEPARTMENT OF TRANSPORTATION

IL RTE 96 PLAN

SCALE: 1"=20' | SHEET NO. 52 OF 52 SHEETS | STA. 54+00 TO STA. 60+00

F.A.I RTE.	SECTION	COUNTY	TOTAL SHEETS	SHEET NO.
172	1-(1,2,3,4,5)RS	ADAMS	165	90
		CONTRACT NO. 72A09		

FED. ROAD DIST. NO. | ILLINOIS | FED. AID PROJECT