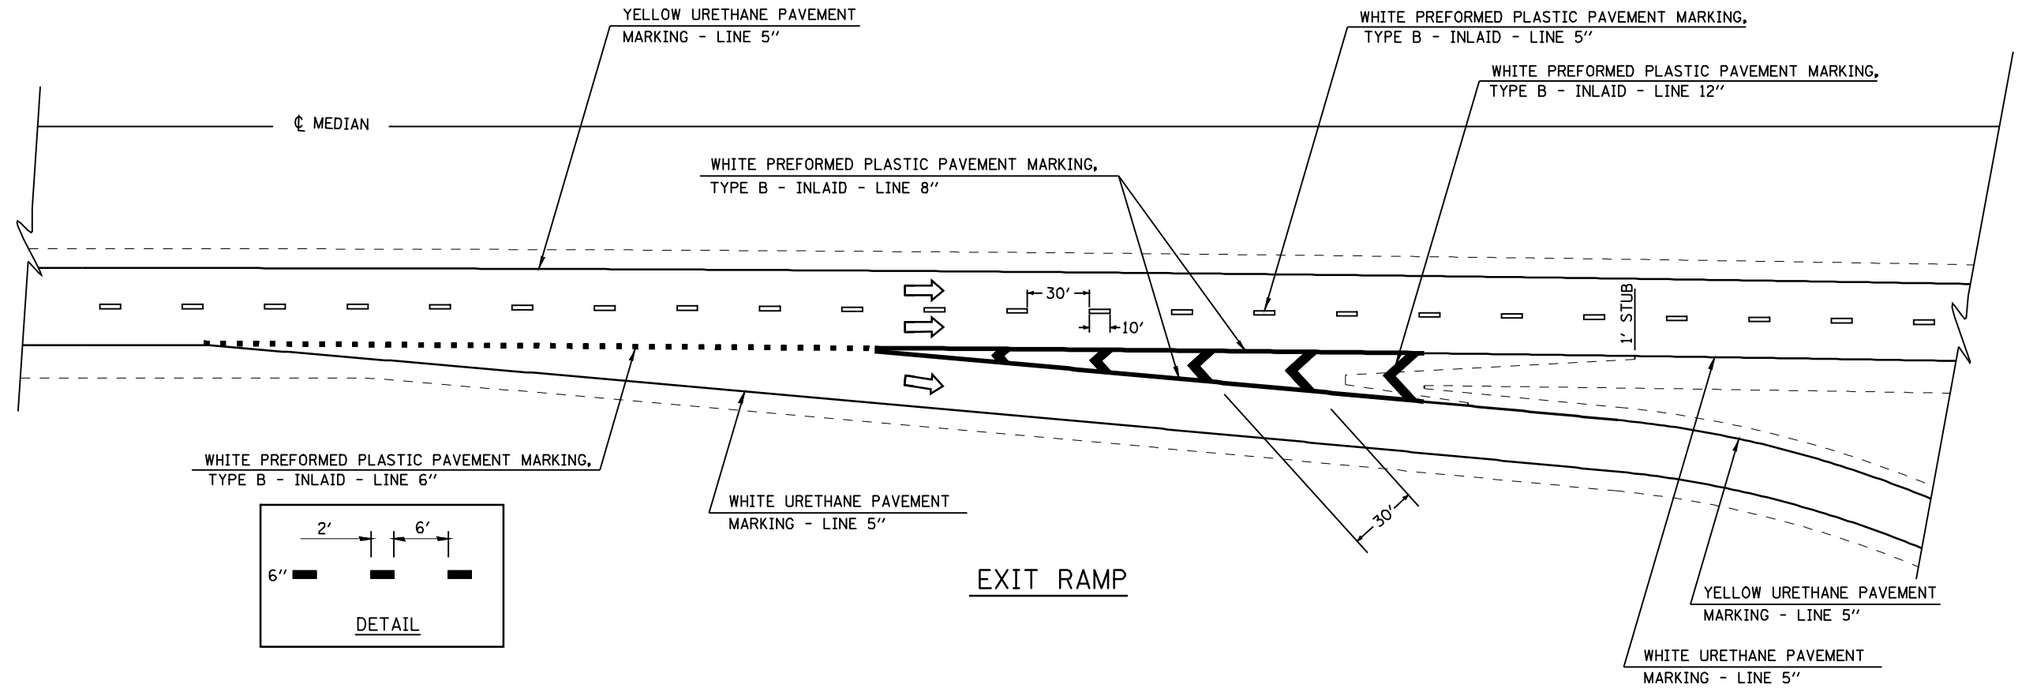

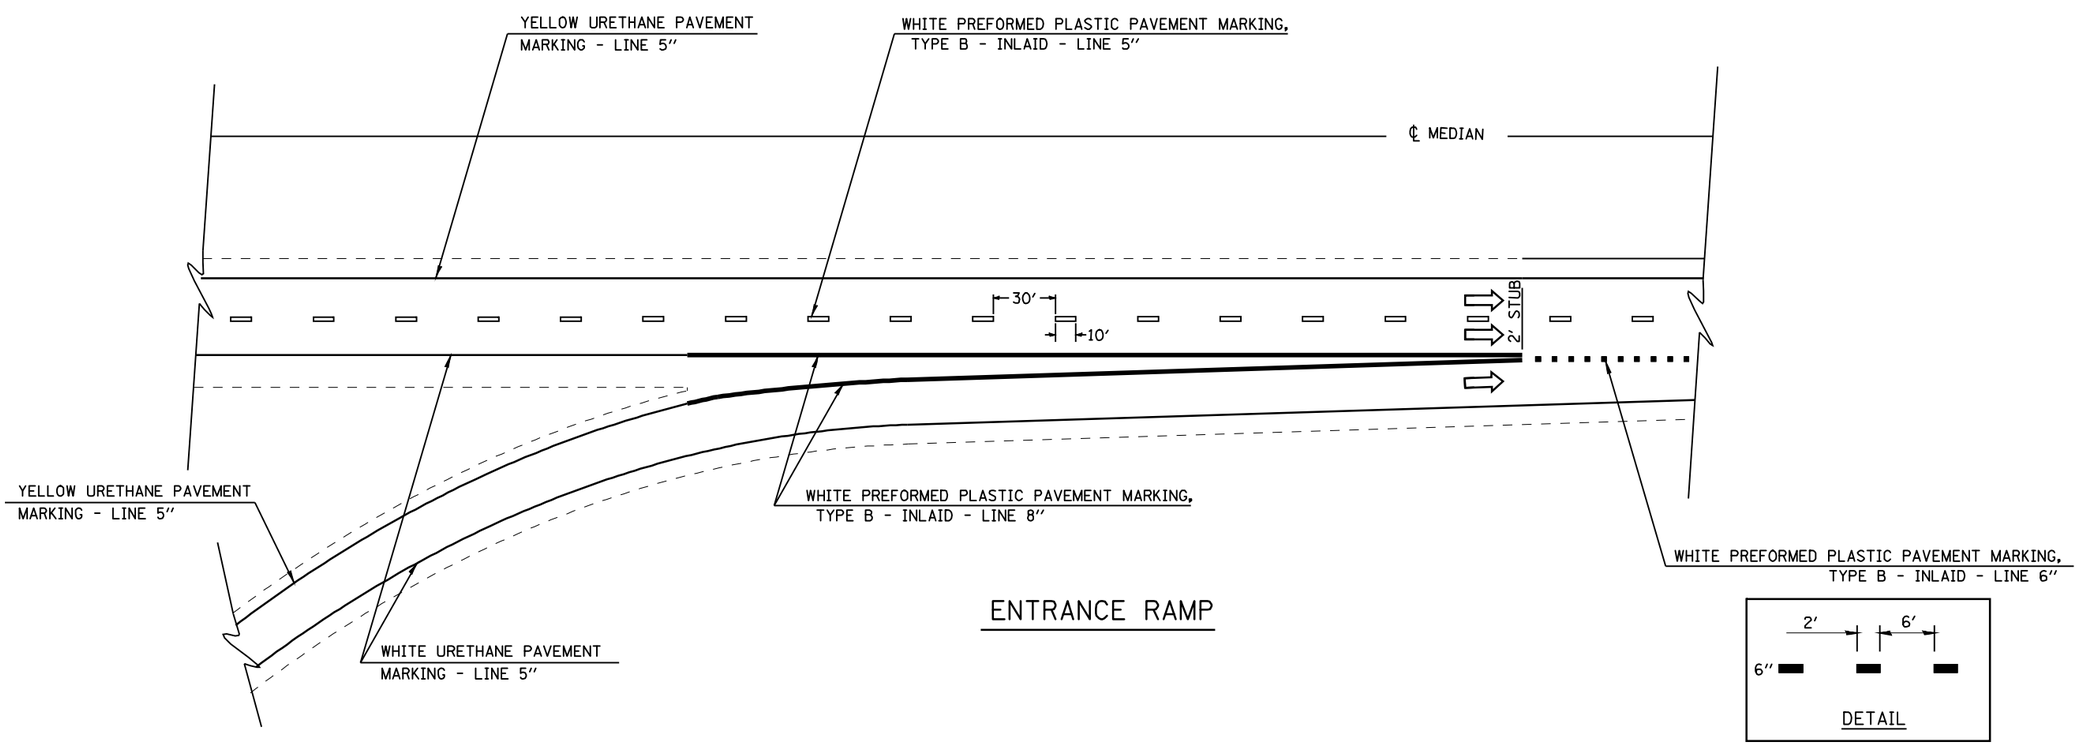

FILE NAME = c:\pw_work\PWIDOT\COXTE\dms25312\D672A60-Details.dgn	USER NAME = coxte	DESIGNED -	REVISED -	STATE OF ILLINOIS DEPARTMENT OF TRANSPORTATION	TYPICAL PAVEMENT MARKING DETAILS	F.A.I. RTE.	SECTION	COUNTY	TOTAL SHEETS	SHEET NO.
	PLOT SCALE = 100.0000 ' / IN.	DRAWN -	REVISED -			55	59RS-2, BR	MACOUPIN	100	52
	PLOT DATE = Mar-23-2010 03:22:57PM	CHECKED -	REVISED -					CONTRACT NO. 72A60		
		DATE -	REVISED -		SCALE: SHEET NO. OF SHEETS STA. TO STA.			ILLINOIS FED. AID PROJECT		