BLANK, WESSELINK, COOK & ASSOCIATES
ENGINEERS - CONSULTANTS
DECATUR, ILLINOIS

PAVED SHOULDER REMOVAL

STATION	TO	STATION	OFFSET	SQ YD
27+00		41+05	LT	1561

HOT -MIX ASPHALT BASE COURSE 11"

STATION	TO	STATION	OFFSET	SQ YD
27+00		41+05	LT	1561

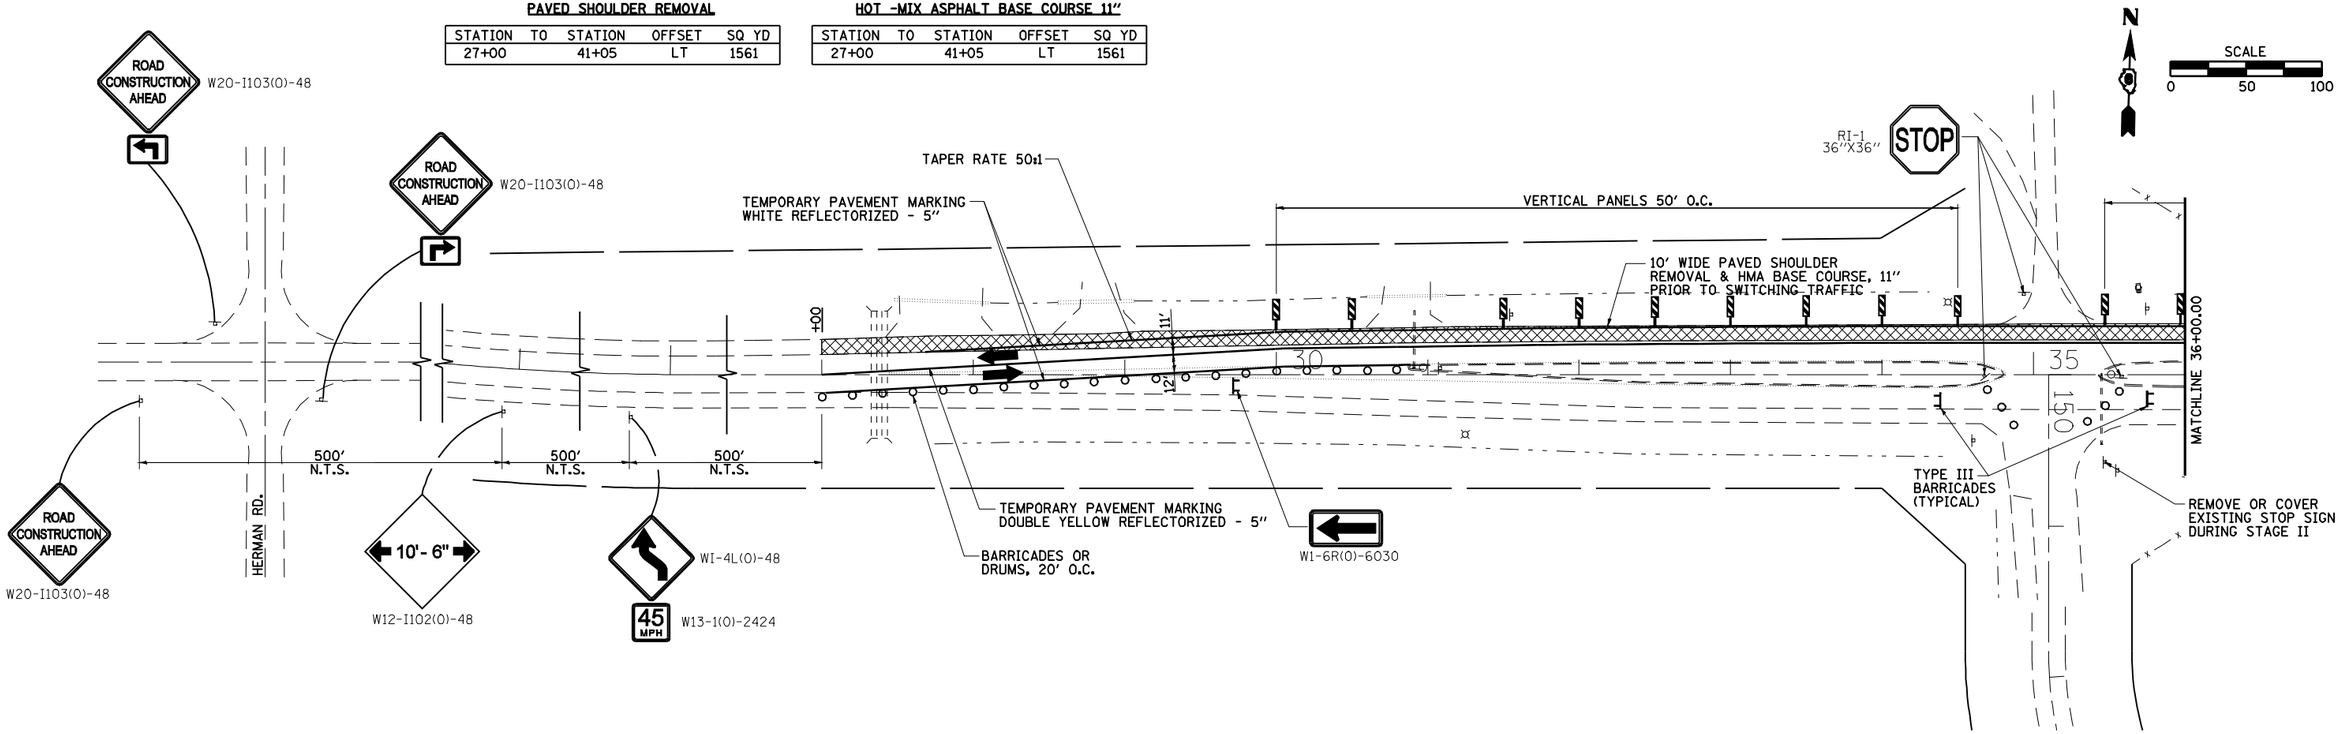

NOTE:
SEE SHEET 7 OF 8 FOR GENERAL NOTES AND STAGING NOTES.

INLETS TO BE ADJUSTED

STATION	OFFSET	EACH
48+67	LT	1

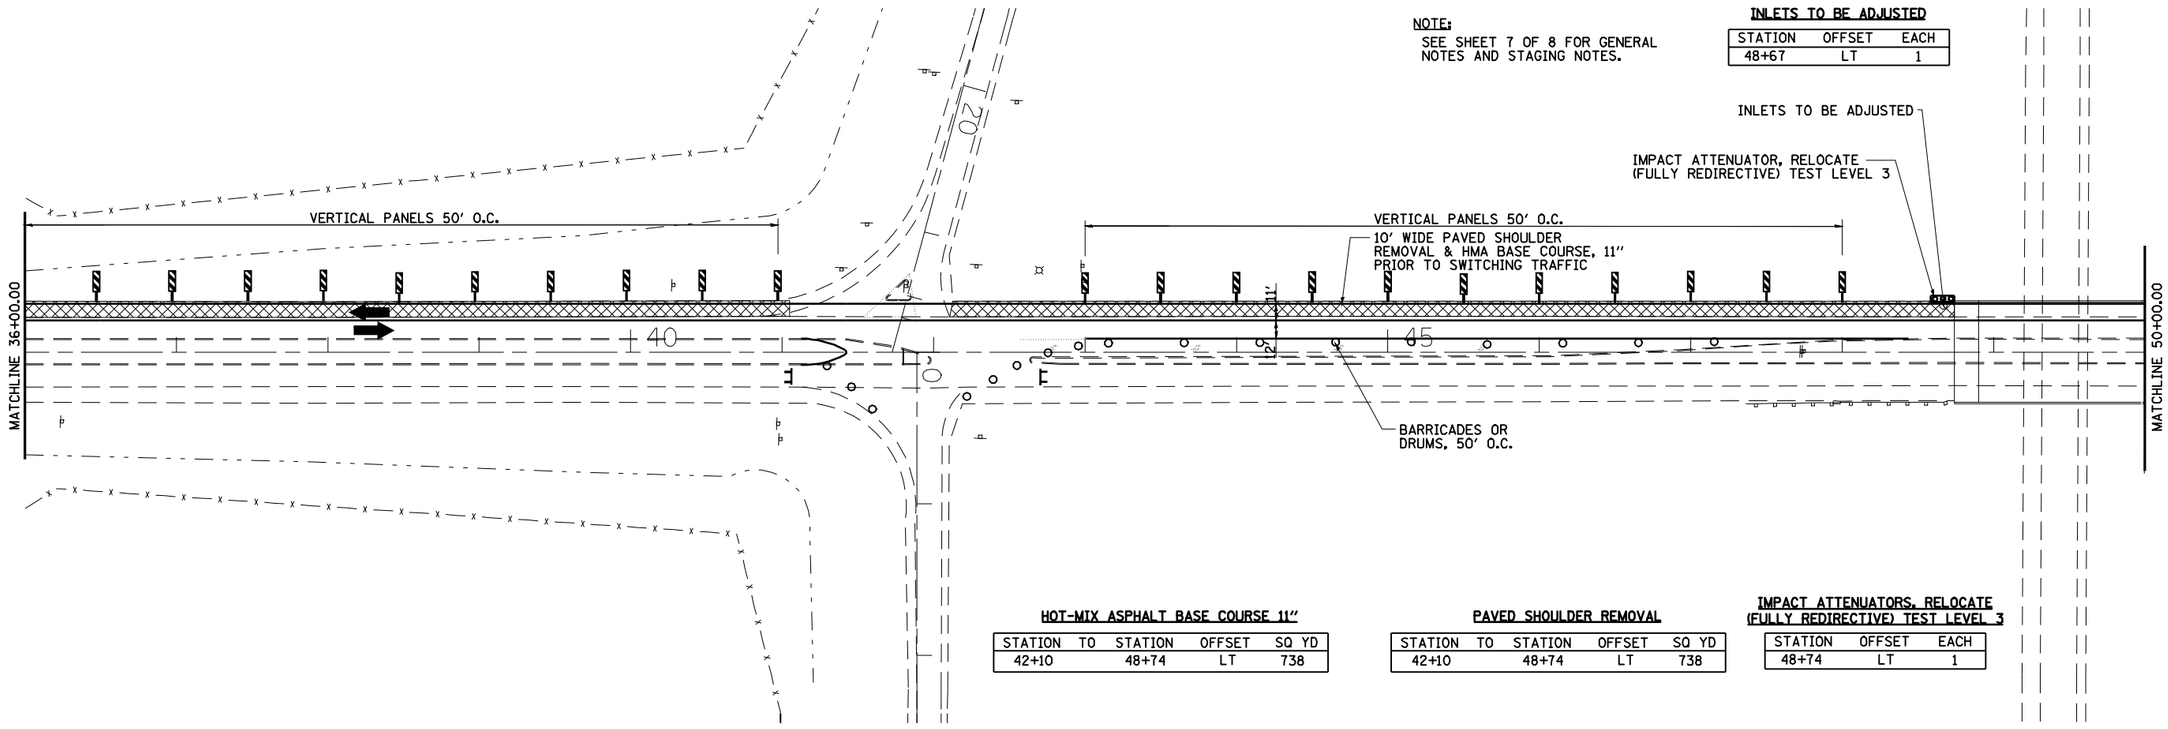

HOT-MIX ASPHALT BASE COURSE 11"

STATION	TO	STATION	OFFSET	SQ YD
42+10		48+74	LT	738

PAVED SHOULDER REMOVAL

STATION	TO	STATION	OFFSET	SQ YD
42+10		48+74	LT	738

IMPACT ATTENUATORS, RELOCATE (FULLY REDIRECTIVE) TEST LEVEL 3

STATION	OFFSET	EACH
48+74	LT	1

FILE NAME = c:\pw_work\PWIDOT\COXTE\d0190279\D672A60-sht-Staging0045.dgn	USER NAME = coxte	DESIGNED -	REVISED -
		DRAWN -	REVISED -
	PLOT SCALE = 100.0000 ' / IN.	CHECKED -	REVISED -
	PLOT DATE = Mar-23-2010 03:23:55PM	DATE -	REVISED -

STATE OF ILLINOIS
DEPARTMENT OF TRANSPORTATION

STAGE II CONSTRUCTION (SN 059-0045)

SCALE: | SHEET NO. 5 OF 8 SHEETS | STA. -- | TO STA. --

F.A. RTE.	SECTION	COUNTY	TOTAL SHEETS	SHEET NO.
55	59RS-2,BR	MACOUPIN	100	75
		CONTRACT NO. 72A60		
FED. ROAD DIST. NO.	ILLINOIS	FED. AID PROJECT		