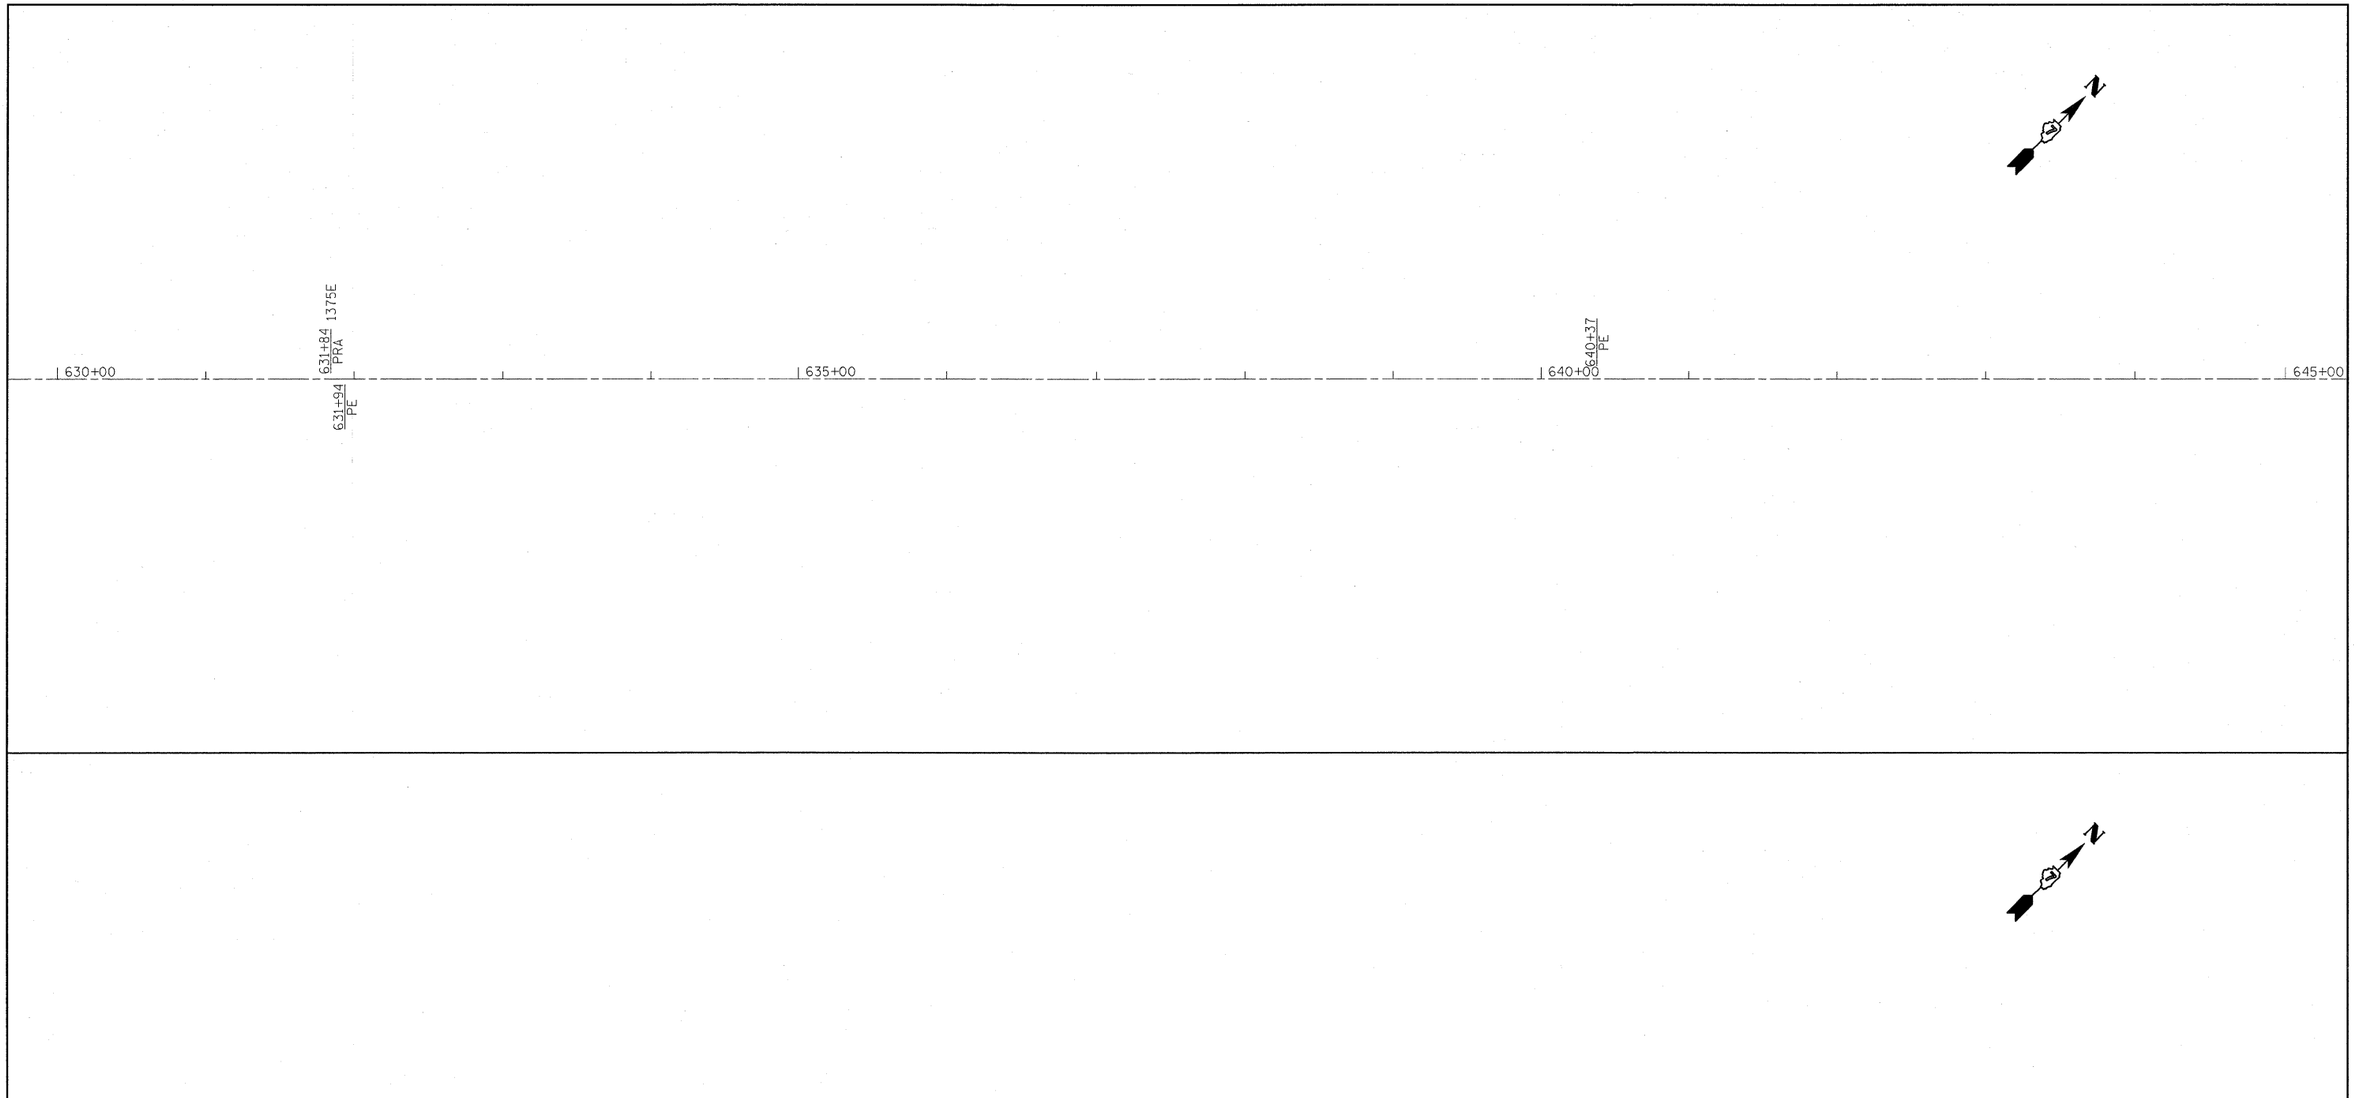

FILE NAME = c:\pw_work\pwidot\teasleyck\d0138853\D774375-sht-plan.dgn	USER NAME = teasleyck	DESIGNED -	REVISED -
		DRAWN -	REVISED -
	PLOT SCALE = 50.0000 ' / IN.	CHECKED -	REVISED -
	PLOT DATE = 1/19/2010	DATE -	REVISED -

STATE OF ILLINOIS
DEPARTMENT OF TRANSPORTATION

Plan Sheet

SCALE: | SHEET NO. 16 OF 22 SHEETS | STA. 630+00.00 TO STA. 660+00.00

F.A.S. RTE.	SECTION	COUNTY	TOTAL SHEETS	SHEET NO.
1707	•	Cumberland	28	22

CONTRACT NO. 74375

ILLINOIS FED. AID PROJECT