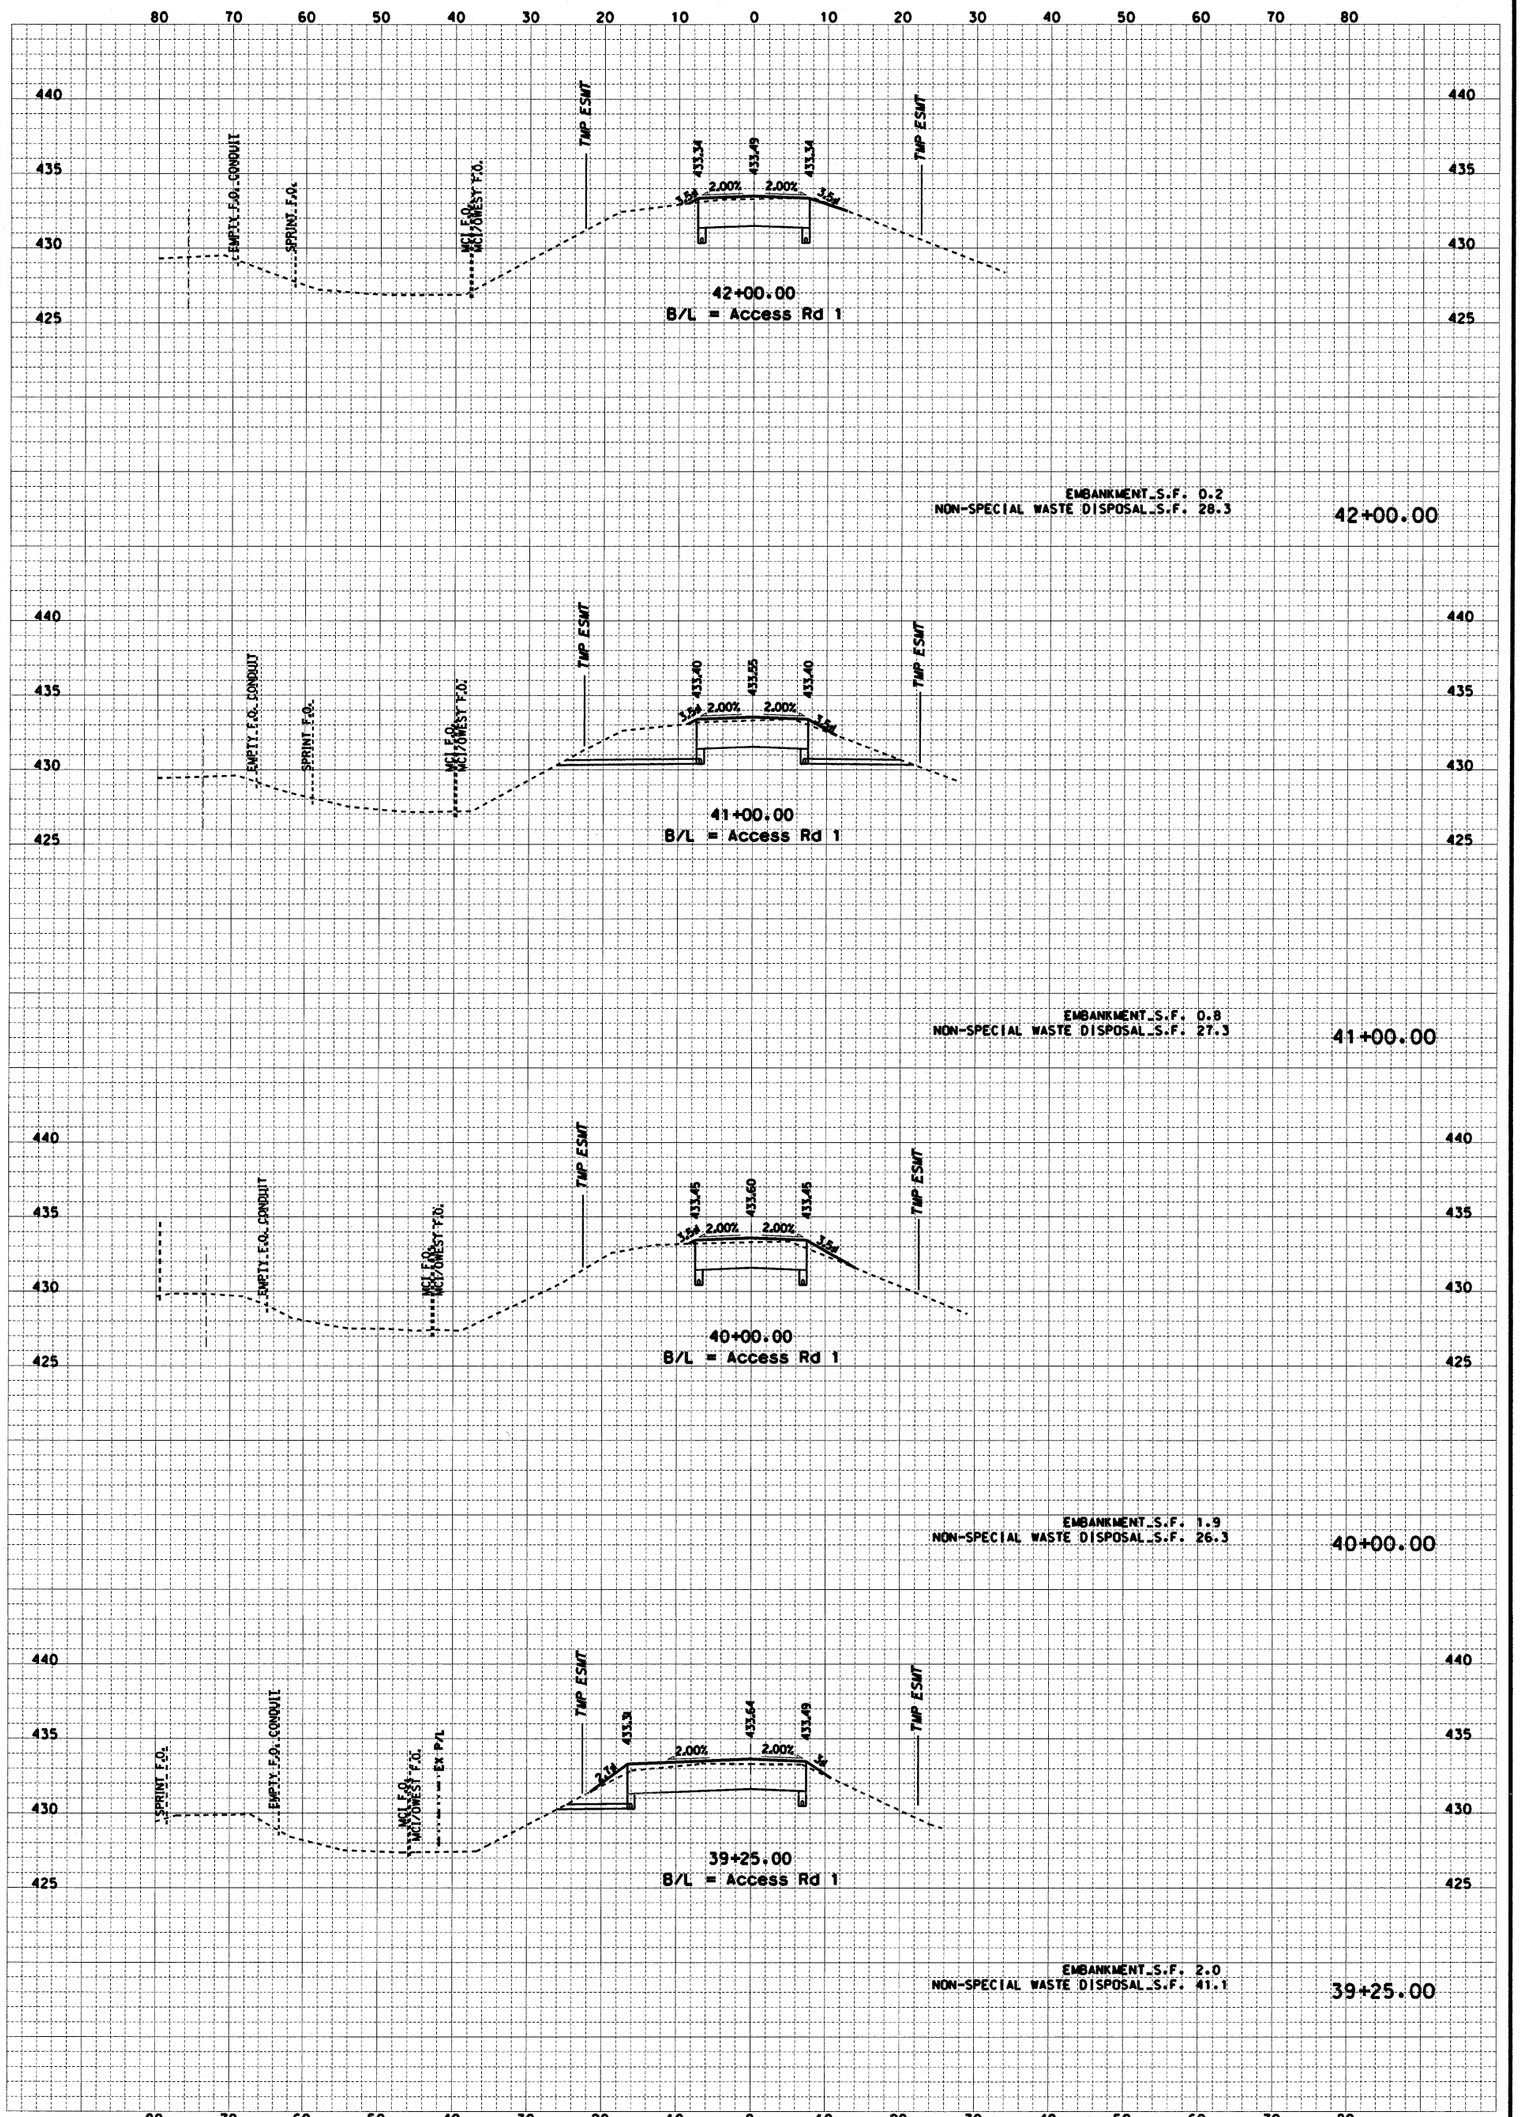

s:\idot\090660\draw_idot\cadd_sheets\XS_001-044_J610984-Access_1.dgn

SHEET 32 OF 100

CMT
CRAWFORD, MURPHY & TILLY, INC.
2750 WEST WASHINGTON STREET
SPRINGFIELD, IL 62702
TELEPHONE (217) 787-8050
ENGINEERING CORPORATION - 000631

HNTB
715 KIRK DRIVE
KANSAS CITY, MO 64105
TELEPHONE (816) 472-1201
CERTIFICATE OF AUTHORITY
NO. 001270

STATE OF ILLINOIS
DEPARTMENT OF TRANSPORTATION

MISSOURI HIGHWAYS
AND TRANSPORTATION COMMISSION

CROSS SECTIONS

ILLINOIS APPROACH STRUCTURE
FOR NEW I-70 MISSISSIPPI RIVER BRIDGE

ACCESS ROAD 1

REVISED -
REVISED -
REVISED -
REVISED -
REVISED -
DRAWN - CMT / HNTB
CHECKED - CMT
DESIGNED - HNTB
PLOT DATE = 4/14/2010
PLOT SCALE = 10.0000 ' / IN.
USER NAME = Joy Rakers
COUNTY ST. CLAIR
FED. AID PROJECT ILLINOIS
F.A. ROUTE 999
SECTION 82-1B-2
CONTRACT NO. 76D61

265