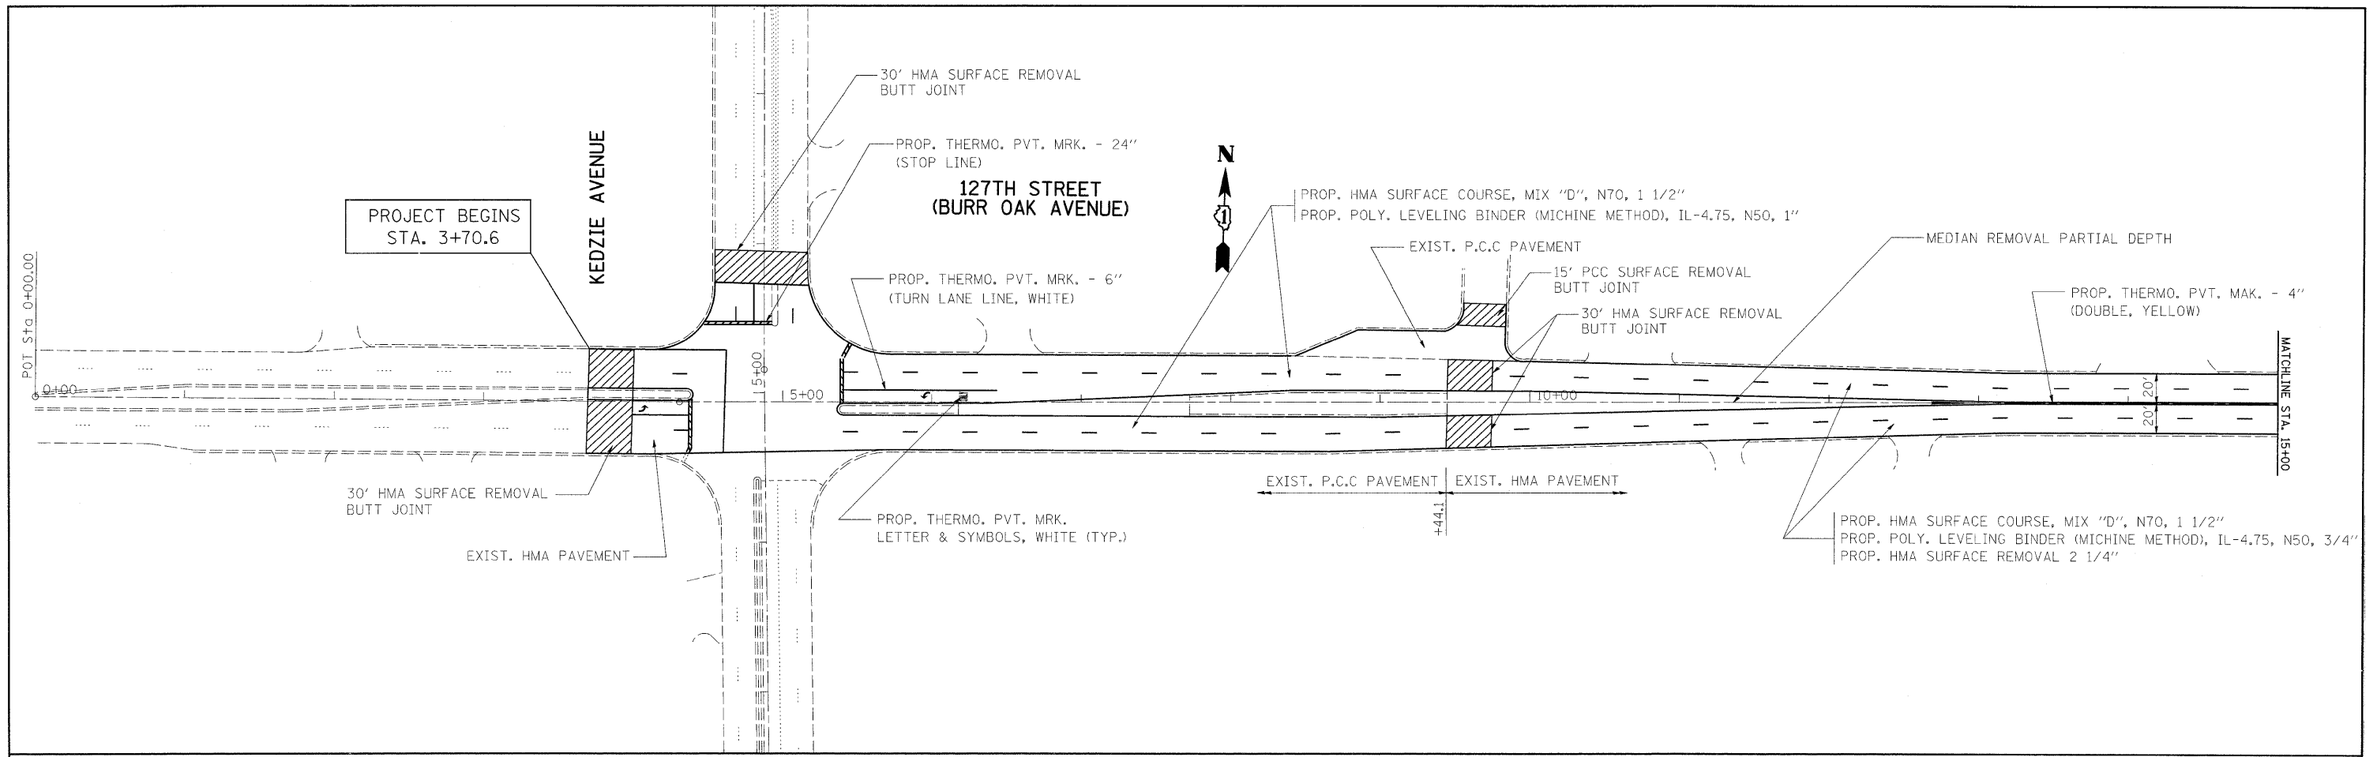

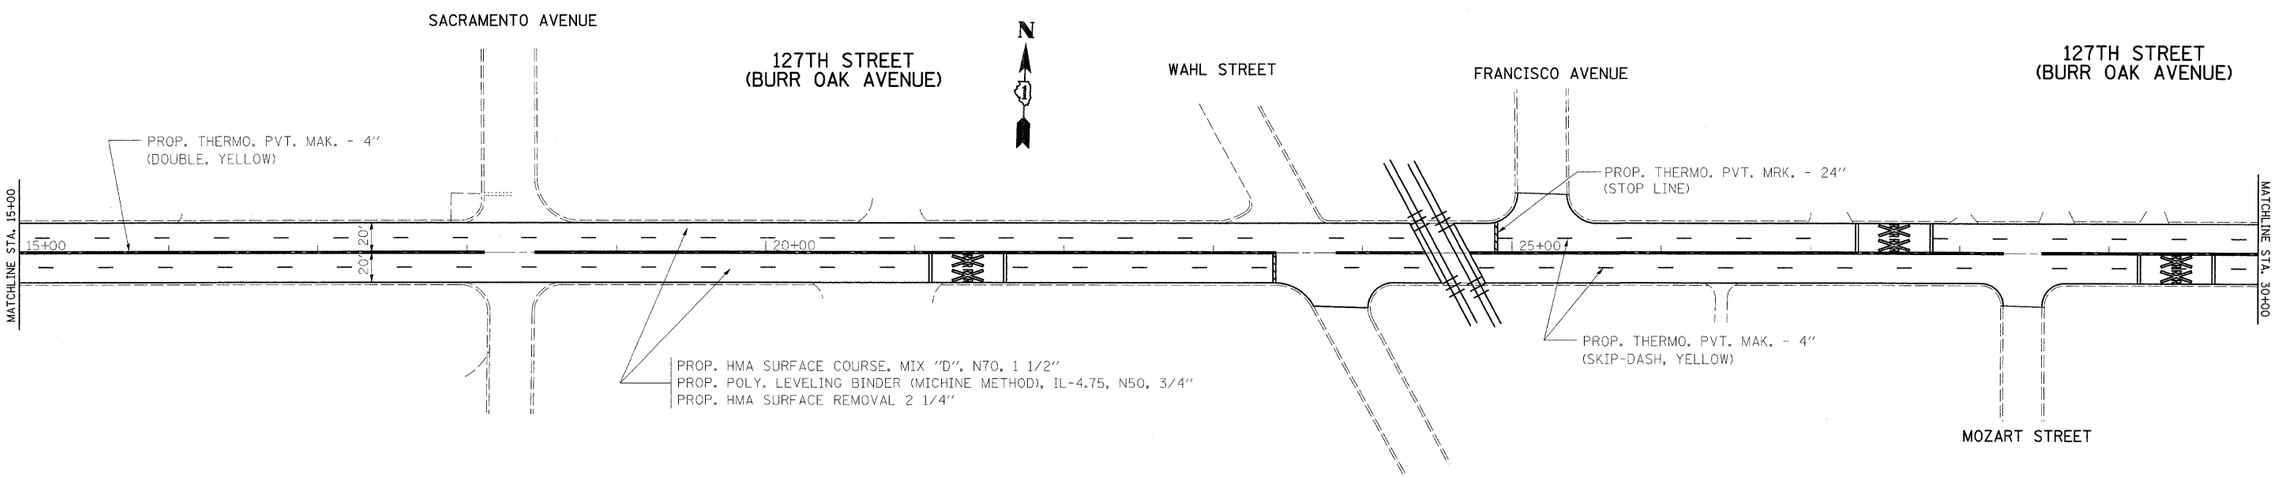

FILE NAME = D102909-sht-plan.dgn	USER NAME = abebawa	DESIGNED -	REVISED -
		DRAWN -	REVISED -
	PLOT SCALE = 50.0000 ' / IN.	CHECKED -	REVISED -
	PLOT DATE = 3/20/2009	DATE -	REVISED -

STATE OF ILLINOIS
DEPARTMENT OF TRANSPORTATION

127TH STREET (KEDZIE AVENUE TO MAPLE AVENUE)
ROADWAY PLAN

SCALE: 1"=50' | SHEET NO. OF SHEETS | STA. | TO STA.

F.A.P. RTE.	SECTION	COUNTY	TOTAL SHEETS	SHEET NO.
344	3034-1A-RS	COOK	20	6
		CONTRACT NO. 60F08		
		ILLINOIS FED. AID PROJECT		