F.A.P. RTE.	SECTION	COUNTY	TOTAL SHEETS	SHEET NO.
338	1212 RS-3	COOK & LAKE	23	10
STA.	TO STA.			
FED. ROAD DIST. NO. 7	ILLINOIS	FED. AID PROJECT		

60F 37

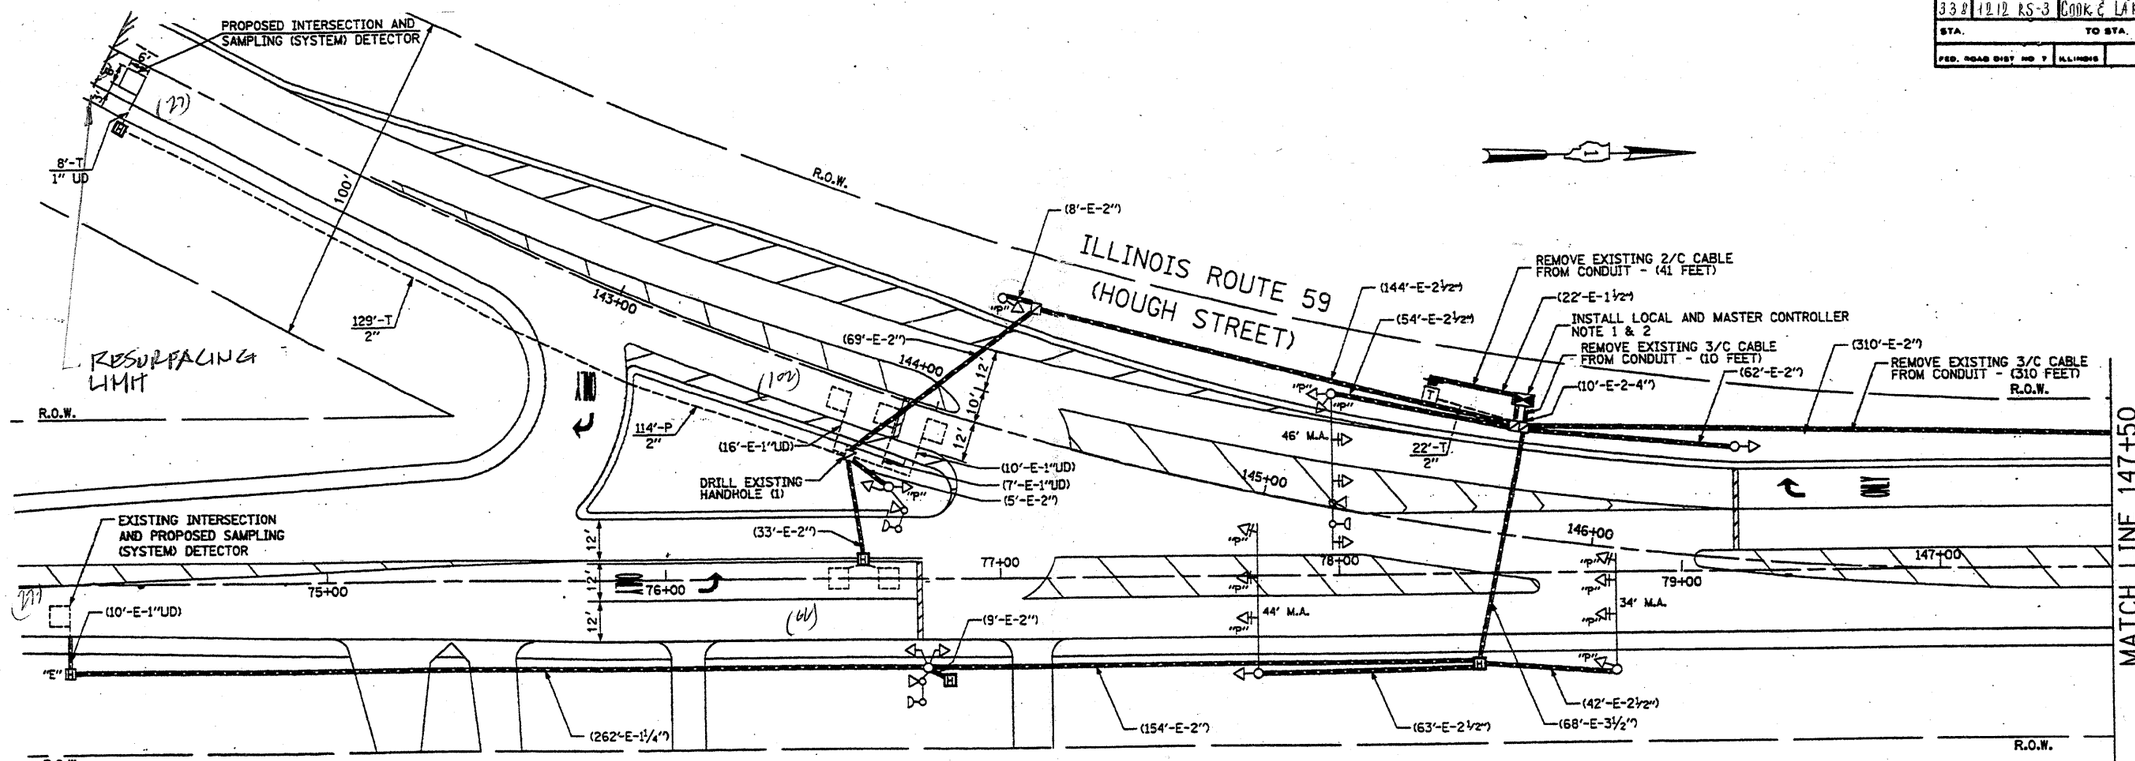

BARRINGTON ROAD

TRAFFIC SIGNAL LEGEND

	PROPOSED	EXISTING
CONTROLLER	■	⊠
SERVICE INSTALLATION	■	⊟
SIGNAL HEAD	→	⇨
SIGNAL HEAD WITH BACKPLATE	→	⇨
SIGNAL HEAD, PEDESTRIAN	┣	┣
SIGNAL POST	●	○
MAST ARM ASSEMBLY AND POLE, STEEL	●	○
MAST ARM ASSEMBLY AND POLE, ALUMINUM	●	○
COMBINATION MAST ARM ASSEMBLY AND POLE, STEEL WITH LUMINAIRE	●	○
UNIT DUCT	UD	
COMMON TRENCH	CT	
HANDHOLE	◪	◪
HEAVY DUTY HANDHOLE	⊞	⊠
DOUBLE HANDHOLE	◪	◪
GALVANIZED STEEL CONDUIT IN TRENCH OR PUSHED	——	═══
PEDESTRIAN PUSHBUTTON DETECTOR	⊙	⊙
DETECTOR LOOP	□	□

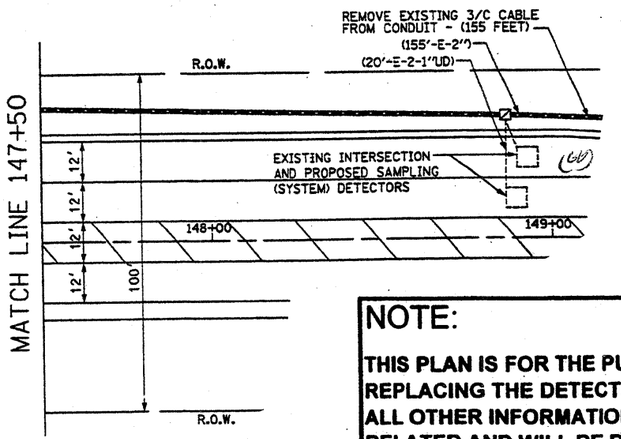

NOTE:

THIS PLAN IS FOR THE PURPOSE OF REPLACING THE DETECTOR LOOPS ONLY. ALL OTHER INFORMATION SHOWN IS NOT RELATED AND WILL BE DISREGARDED.

REPLACE ALL DETECTOR LOOPS AS SHOWN

(WITHIN THE RESURFACING LIMITS)

CODE NO.	QUANTITY	UNIT	ITEM
80600600	288	Foot	Detector Loop Replacement

REVISIONS	
NAME	DATE

ILLINOIS DEPARTMENT OF TRANSPORTATION

DETECTOR LOOP REPLACEMENT

ILL. ROUTE 59 @ BARRINGTON RD.

SCALE: NONE
DATE: MAR. 2009

DRAWN BY: JHE
DESIGNED BY: JHE
CHECKED BY: DAD