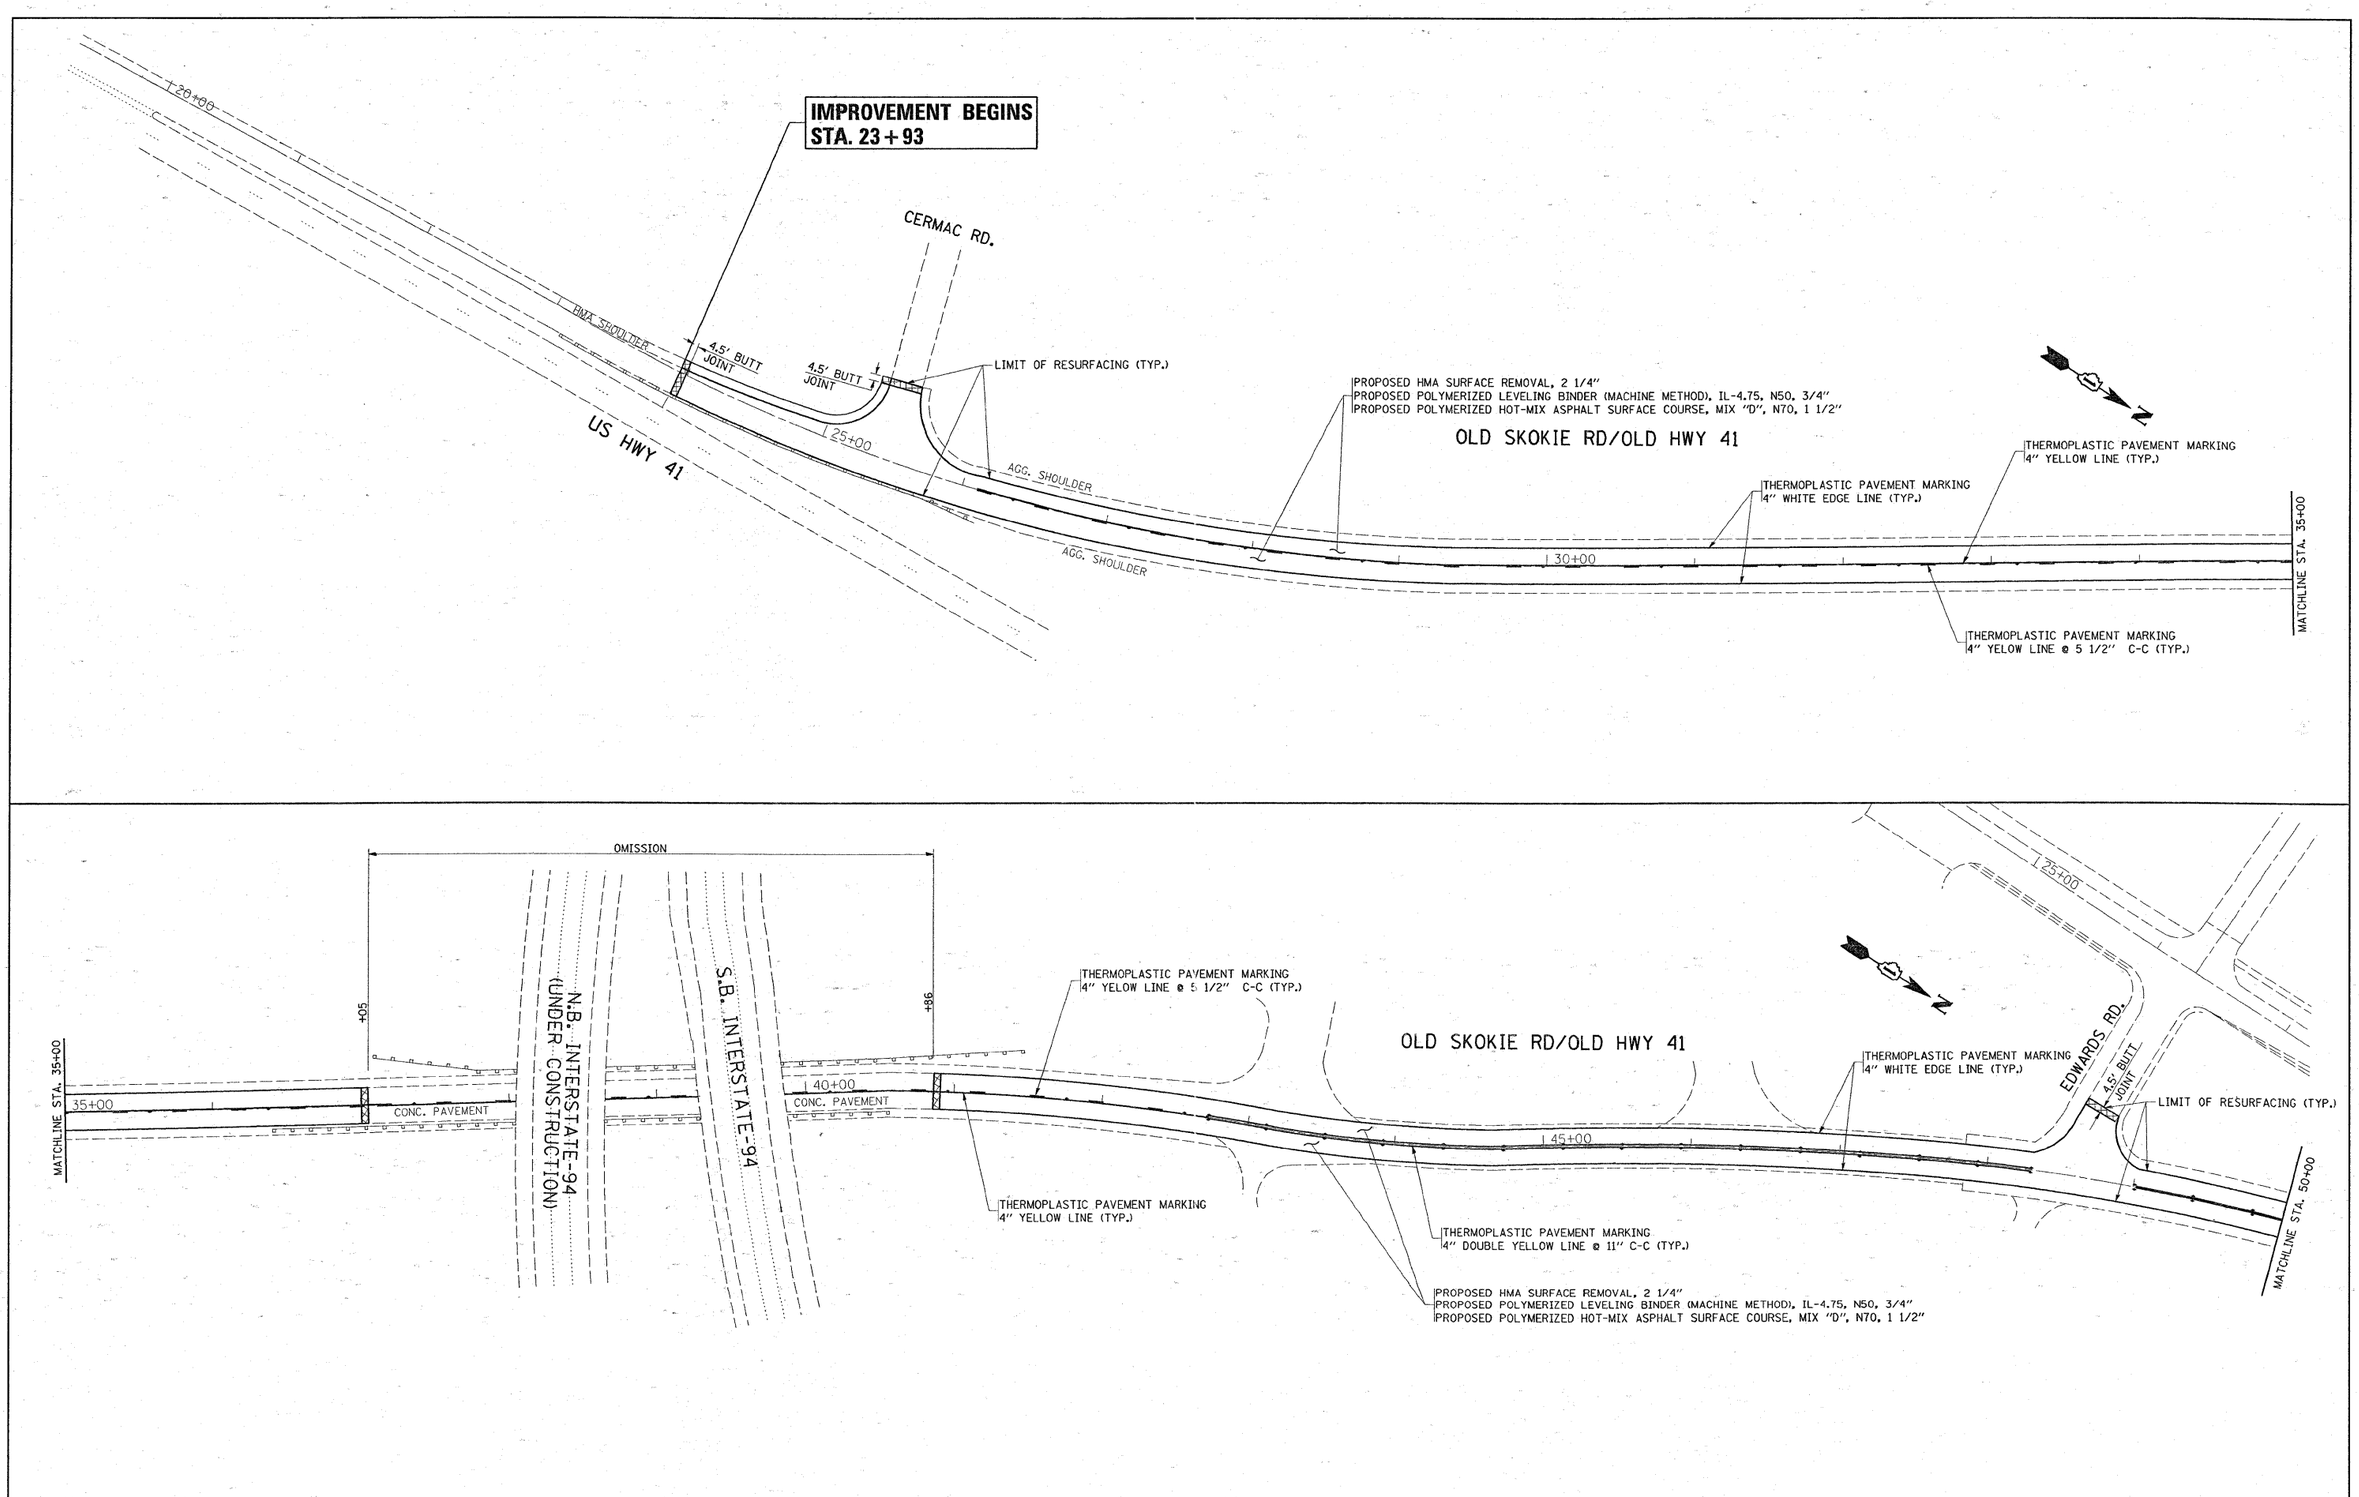

FILE NAME = c:\pw_work\pwidot\hamdonah\d0137088\D156309-sht_plan.dgn	USER NAME = hamdonah	DESIGNED -	REVISED -	STATE OF ILLINOIS DEPARTMENT OF TRANSPORTATION	OLD SKOKIE ROAD WISCONSIN STATE LINE TO U.S. 41 (SKOKIE HWY.) ROADWAY AND PAVEMENT MARKING PLAN	F.A.P RTE.	SECTION	COUNTY	TOTAL SHEETS	SHEET NO.
		DRAWN -	REVISED -			400	124 RS-7	LAKE	17	6
	PLOT SCALE = 50.0000 ' / IN.	CHECKED -	REVISED -					CONTRACT NO. 60H07		
	PLOT DATE = 4/21/2009	DATE -	REVISED -		SCALE: 1"=50' SHEET NO. 1 OF 3 SHEETS STA. 23+93 TO STA. 50+00		ILLINOIS FED. AID PROJECT			