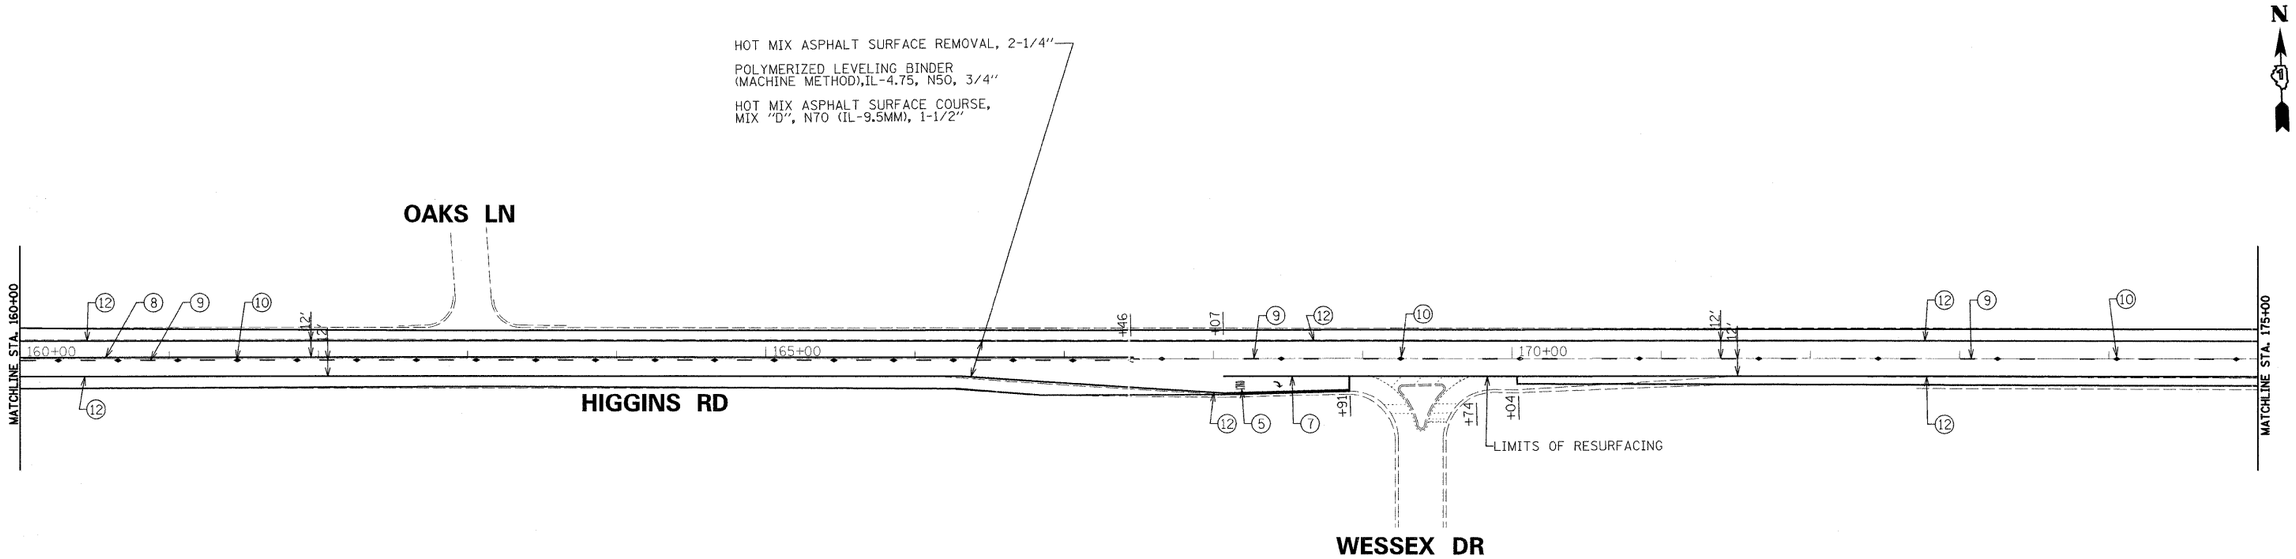

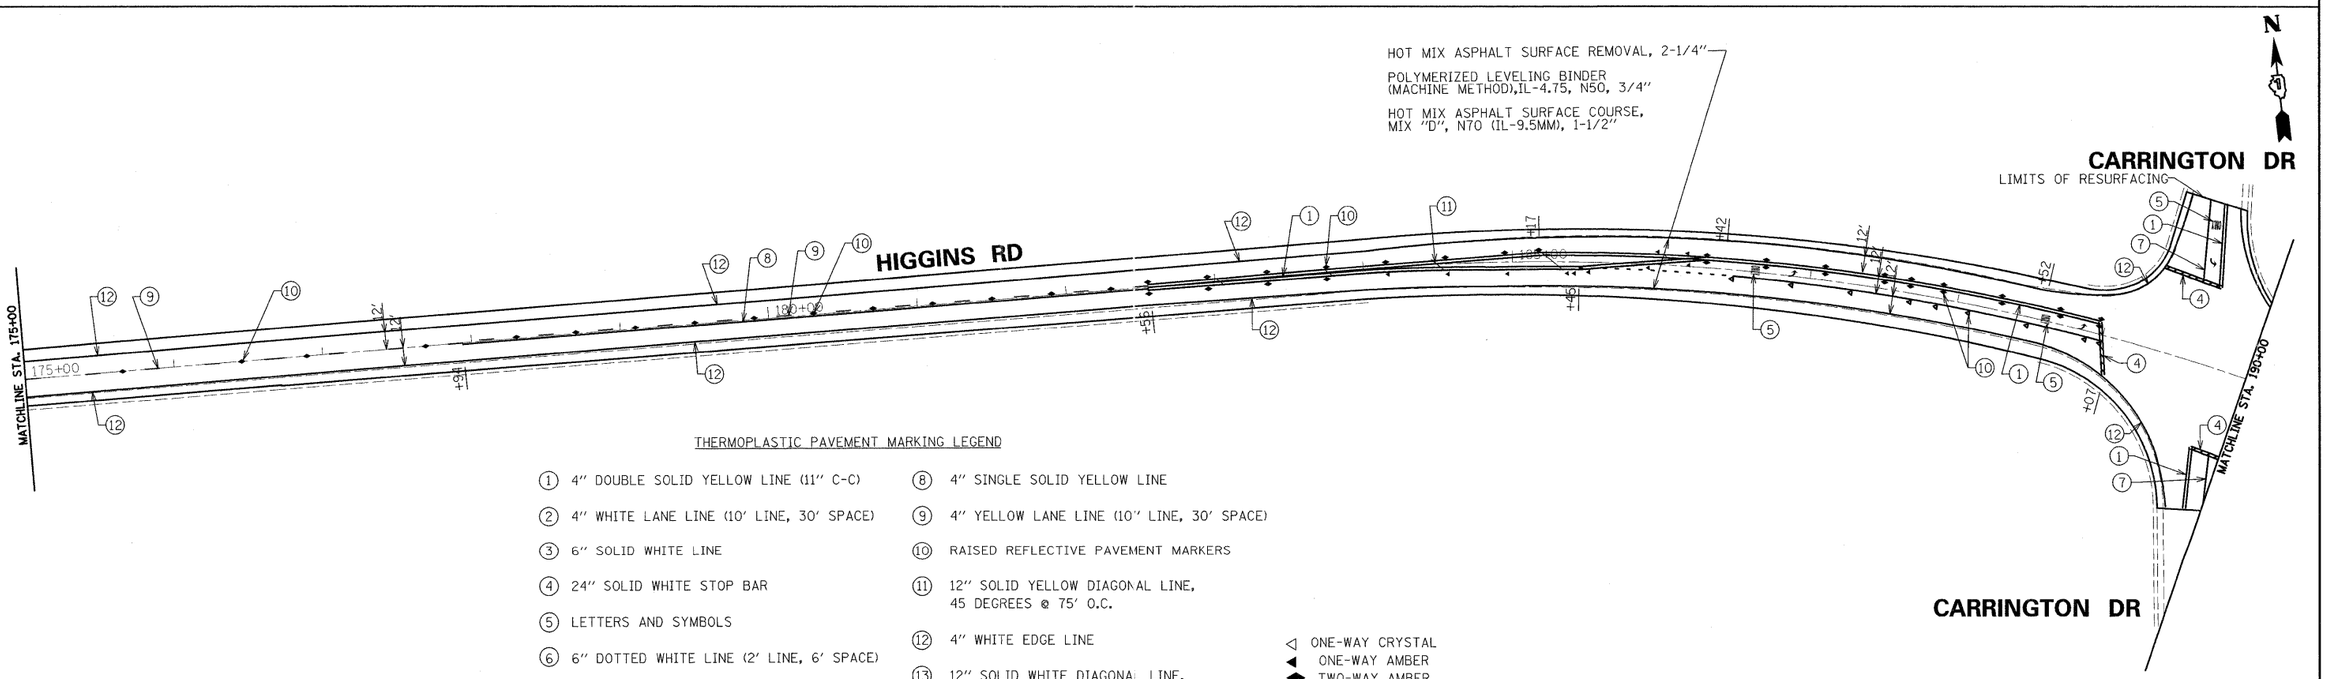

THERMOPLASTIC PAVEMENT MARKING LEGEND

1. 4" DOUBLE SOLID YELLOW LINE (11" C-C)
2. 4" WHITE LANE LINE (10' LINE, 30' SPACE)
3. 6" SOLID WHITE LINE
4. 24" SOLID WHITE STOP BAR
5. LETTERS AND SYMBOLS
6. 6" DOTTED WHITE LINE (2' LINE, 6' SPACE)
7. 6" SOLID WHITE LANE LINE
8. 4" SINGLE SOLID YELLOW LINE
9. 4" YELLOW LANE LINE (10" LINE, 30' SPACE)
10. RAISED REFLECTIVE PAVEMENT MARKERS
11. 12" SOLID YELLOW DIAGONAL LINE, 45 DEGREES @ 75' O.C.
12. 4" WHITE EDGE LINE
13. 12" SOLID WHITE DIAGONAL LINE, 45 DEGREES @ 75' O.C.

◁ ONE-WAY CRYSTAL
◀ ONE-WAY AMBER
◆ TWO-WAY AMBER

PLOT DATE = 4/22/2024
DGN FILE = k:\2023\2316\from sc\bous\024-21-RPI\higgins\sheets\L72-PLAN-6.dgn
PLOT SCALE = 1:50
USER NAME = JTrevino
MODEL = Default

rjngroup
Excellence through Ownership

200 West Front Street
Wheaton, Il 60187

DESIGNED - KSD	REVISED -	
DRAWN - KSD	REVISED -	
CHECKED - CMJ	REVISED -	
DATE -	REVISED -	

STATE OF ILLINOIS
DEPARTMENT OF TRANSPORTATION

HIGGINS ROAD
ROADWAY AND PAVEMENT MARKING PLAN

SCALE: 1" = 50' | SHEET NO. 6 OF 9 SHEETS | STA. 160+00 TO STA. 190+00

F.A.P RTE.	SECTION	COUNTY	TOTAL SHEETS	SHEET NO.
341	3077-RS	KANE	30	10

CONTRACT NO. 60H35

FED. ROAD DIST. NO. 1 | ILLINOIS | FED. AID PROJECT