CONTRACT NO. 70025

F.A.I. RTE.	SECTION	COUNTY	TOTAL SHEETS	SHEET NO.
72	*	**	104	63

*74(10-70)RS-3 & (10-71,73)RS-2
** CHAMPAIGN & PIATT

PLAN NOTE(S):

THERE ARE AREAS OF CONCRETE CURB TO BE REPAIRED IN THIS SECTION. THE ENGINEER SHALL CONDUCT A PRELIMINARY SURVEY TO DETERMINE THE QUANTITY PRIOR TO CONSTRUCTION.

THERE ARE DRAINAGE STRUCTURES TO BE ADJUSTED IN THIS SECTION. THE ENGINEER SHALLCONDUCT A PRELIMINARY SURVEY TO DETERMINE THE QUANTITY PRIOR TO CONSTRUCTION. STRUCTURES THAT ARE ADJUSTED SHALL BE PAID FOR AT THE CONCTRACT UNIT PRICE PER EACH FOR INLETS TO BE ADJSUTED, OR FRAMES AND LIDS TO BE ADJUSTED WHICH PRICE SHALL INCLUDE ALL LABOR AND MATERIALS TO COMPLETE THE WORK AND NOT ADDITIONAL COMPENSATION SHALL BE ALLOWED.

MATTIS AVE. & F.A.P. 725 (UNIVERSITY AVE.)

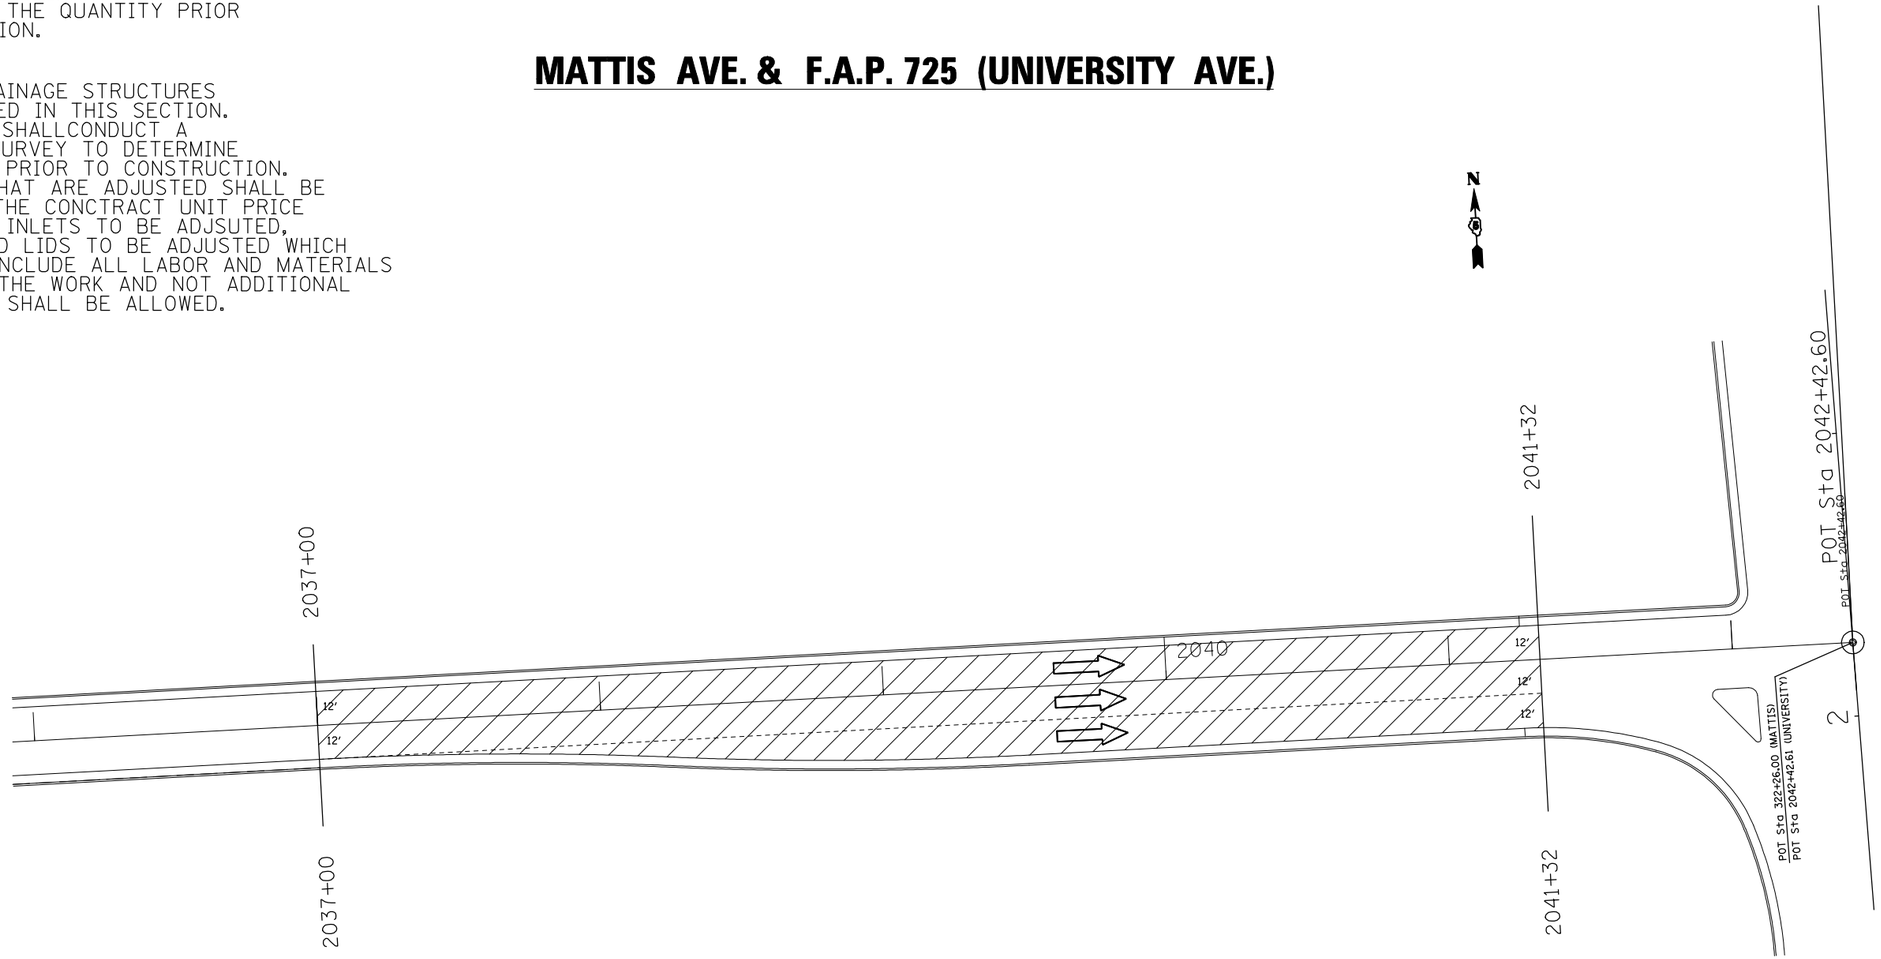

HMA SURFACE REMOVAL 1 1/2"

ILLINOIS DEPARTMENT OF TRANSPORTATION
MATTIS AVE. &
F.A.P. 725 (UNIVERSITY AVE.)
F.A.I. ROUTE 72
SECTION 74(10-70)RS-3 & (10-71,73)RS-2
CHAMPAIGN & PIATT COUNTY

SCALE: NONE | DRAWN BY: MLB
DATE: 04/01/2009 | CHECKED BY

PLOT DATE = 4/13/2009
FILE NAME = c:\pw_work\PWIDOT\SHERERJM\d0112995\70025DetailsSherer.dgn
PLOT SCALE = 53.4710 ' / IN.
USER NAME = shererjm