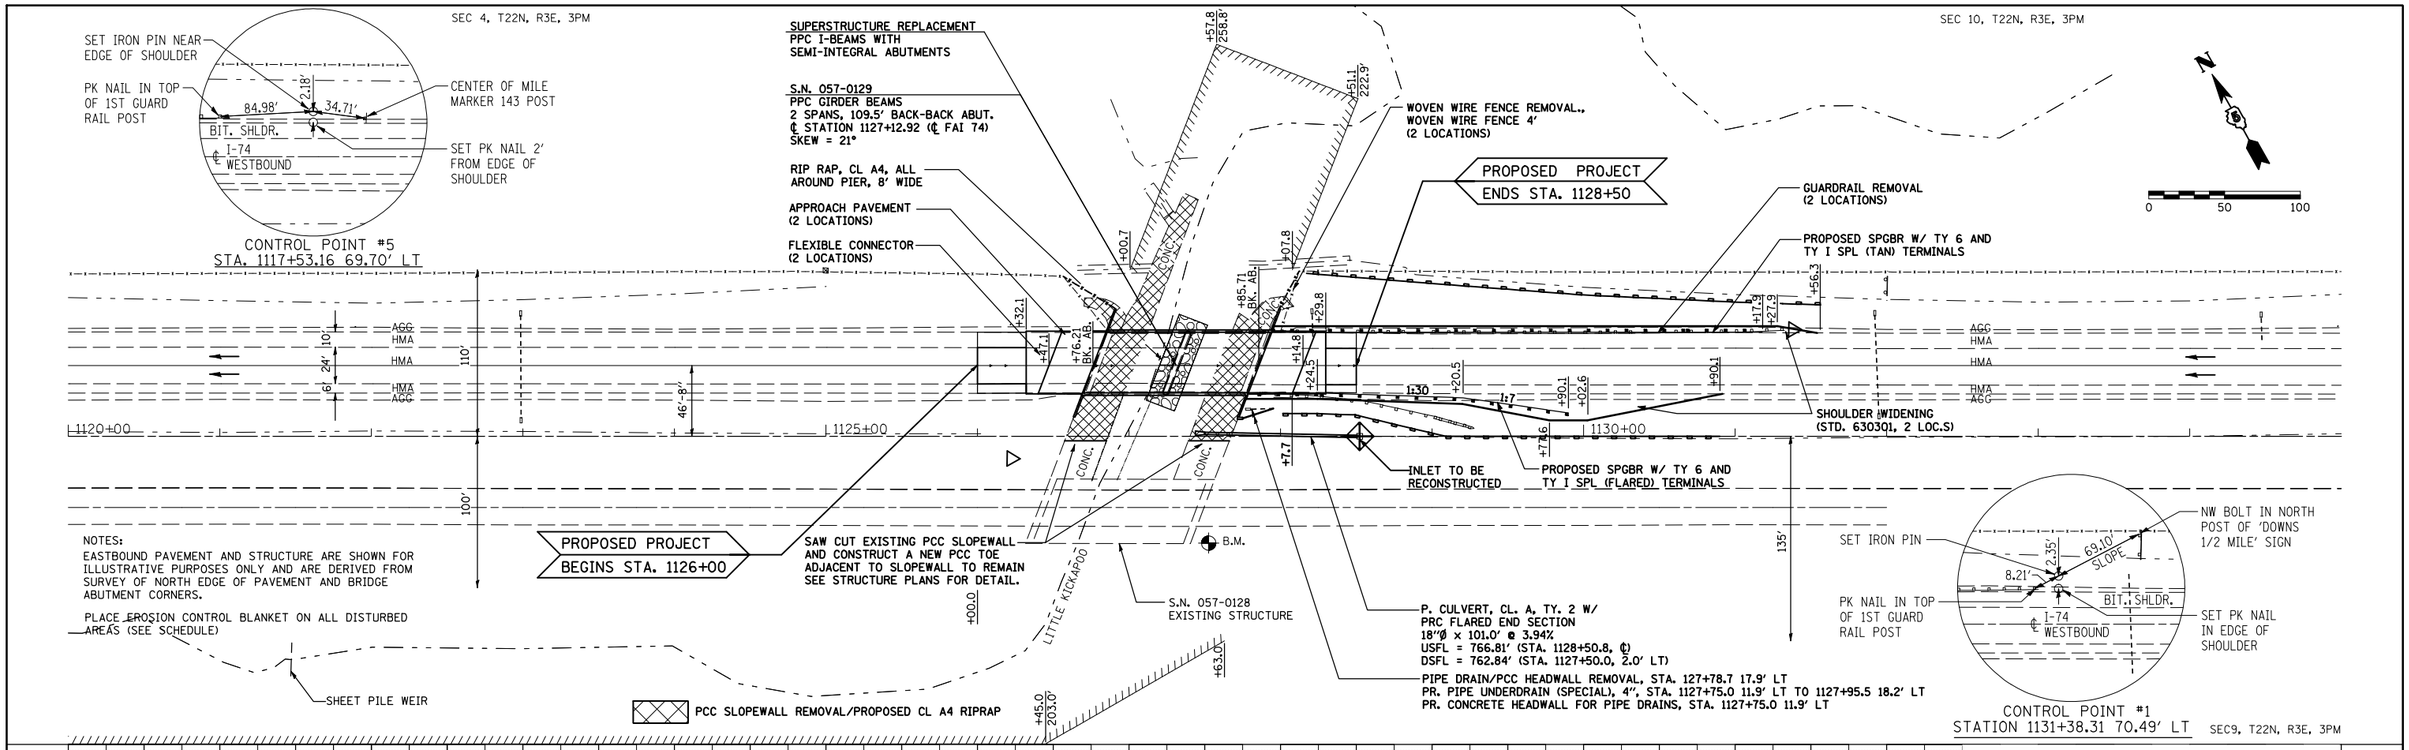

NOTES:
EASTBOUND PAVEMENT AND STRUCTURE ARE SHOWN FOR ILLUSTRATIVE PURPOSES ONLY AND ARE DERIVED FROM SURVEY OF NORTH EDGE OF PAVEMENT AND BRIDGE ABUTMENT CORNERS.

PLACE EROSION CONTROL BLANKET ON ALL DISTURBED AREAS (SEE SCHEDULE)

BENCHMARK:
CHISELED "□" ON TOP OF SOUTHEAST CORNER OF SOUTHEAST WINGWALL OF SOUTH BRIDGE (S.N. 057-0128) OVER LITTLE KICKAPOO CREEK
ELEVATION = 775.01'
STA 1127+52.58, 70.44' RT

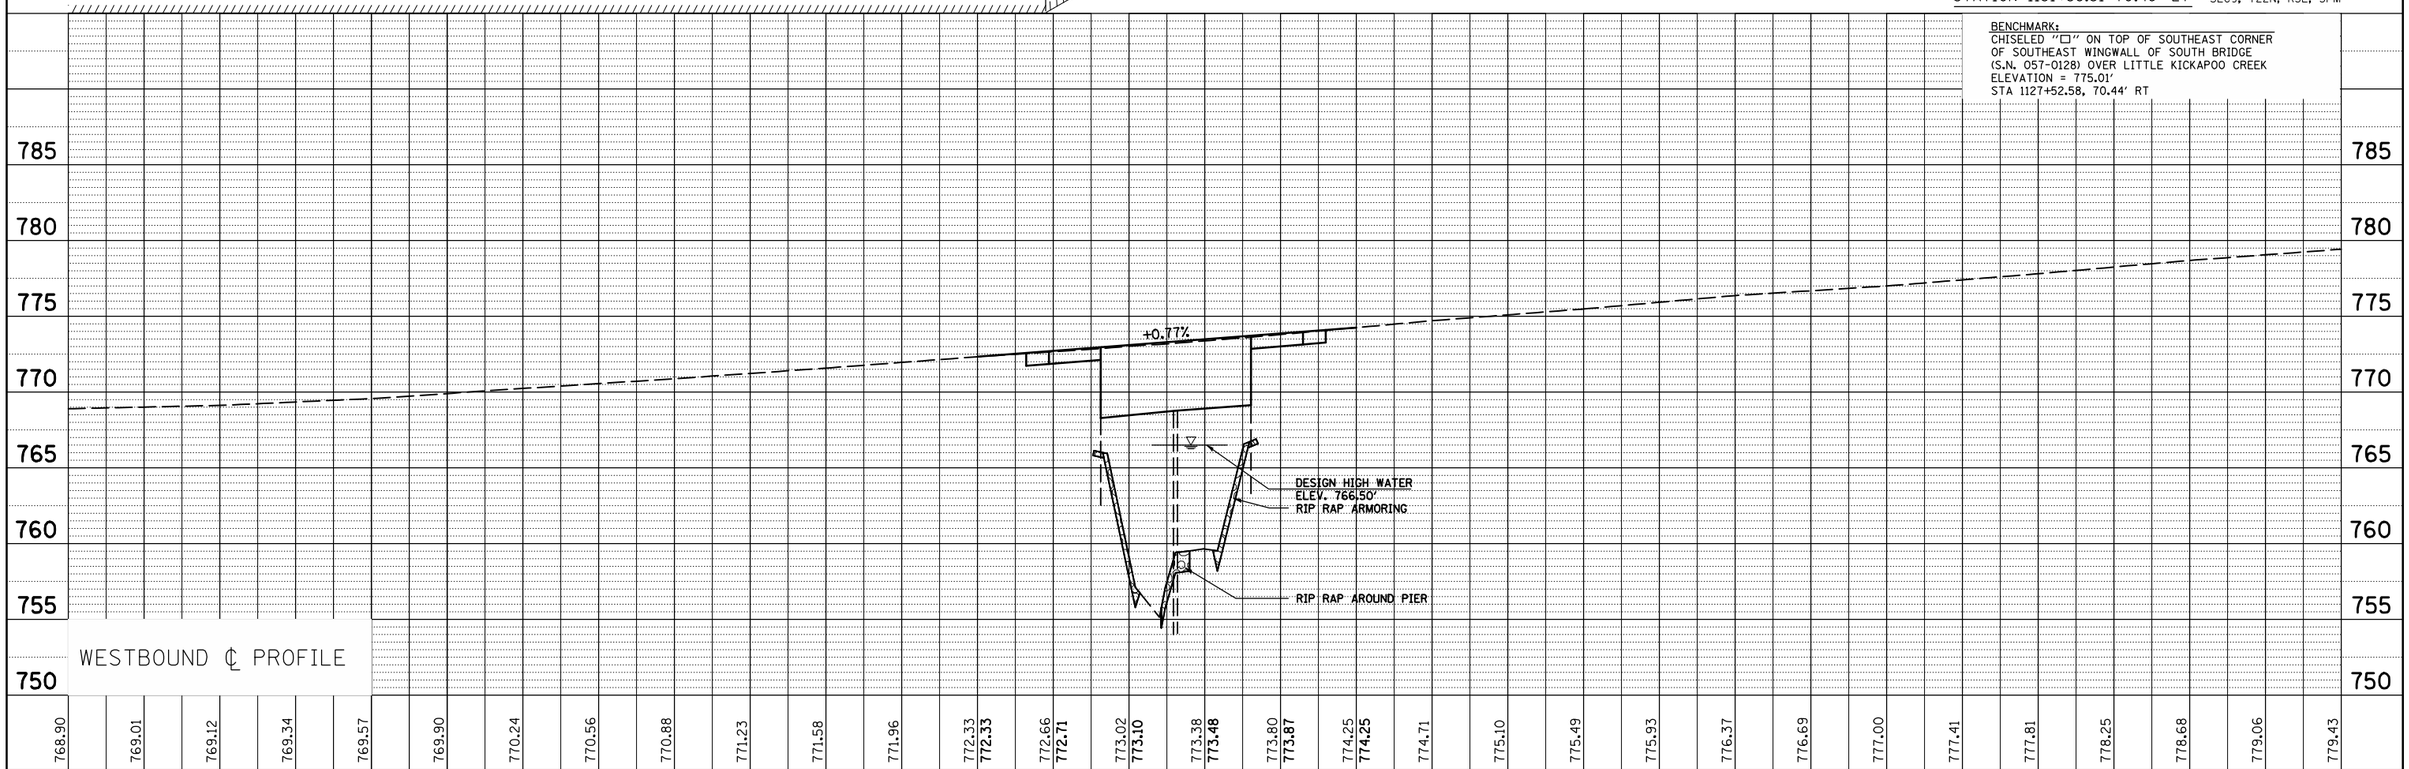

PLAN	BY	DATE
SURVEYED		
PLOTTED		
ALIGNMENT CHECKED		
RT. OF WAY CHECKED		
CADD FILE NAME		
NOTE BOOK NO.		

PROFILE	BY	DATE
SURVEYED		
PLOTTED		
GRADES CHECKED		
B.M. NOTED		
STRUCTURE NOTATNS CHKD		
NOTE BOOK NO.		

FILE NAME = c:\pw_work\PWIDOT\KEYSRB\d0124831\D570721-sht-plnprf.dgn	USER NAME = keysrb	DESIGNED -	REVISED -
		DRAWN -	REVISED -
	PLOT SCALE = 100.0000 ' / IN.	CHECKED -	REVISED -
	PLOT DATE = 3/20/2009	DATE -	REVISED -

STATE OF ILLINOIS
DEPARTMENT OF TRANSPORTATION

I-74 WB OVER LITTLE KICKAPOO CREEK
PLAN AND PROFILE

SCALE: | SHEET NO. OF SHEETS | STA. 1126+00 TO STA. 1128+50

F.A.I RTE.	SECTION	COUNTY	TOTAL SHEETS	SHEET NO.
74	(57-22B-1)BR	MCLEAN	46	8
		CONTRACT NO. 70721		

FED. ROAD DIST. NO. | ILLINOIS | FED. AID PROJECT