STATE OF ILLINOIS
DEPARTMENT OF TRANSPORTATION

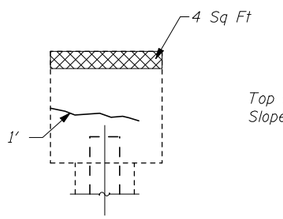

NORTH ELEVATION

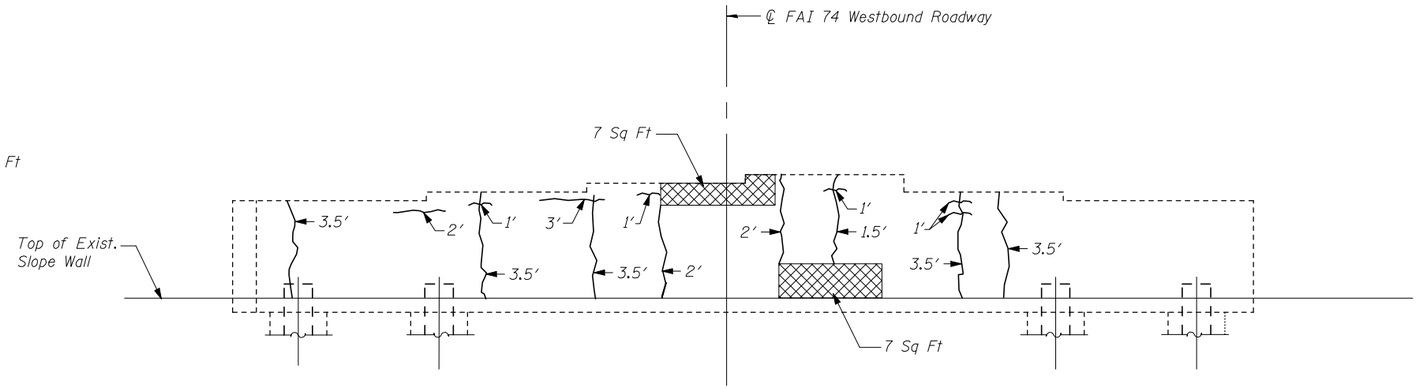

EAST ABUTMENT ELEVATION

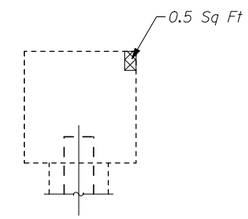

SOUTH ELEVATION

BILL OF MATERIAL

ITEM	UNIT	QUANTITY
Epoxy Crack Injection	Foot	39.5
Structural Repair of Concrete (Depth equal to or less than 5")	Sq. Ft.	72

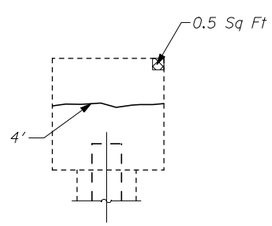

SOUTH ELEVATION

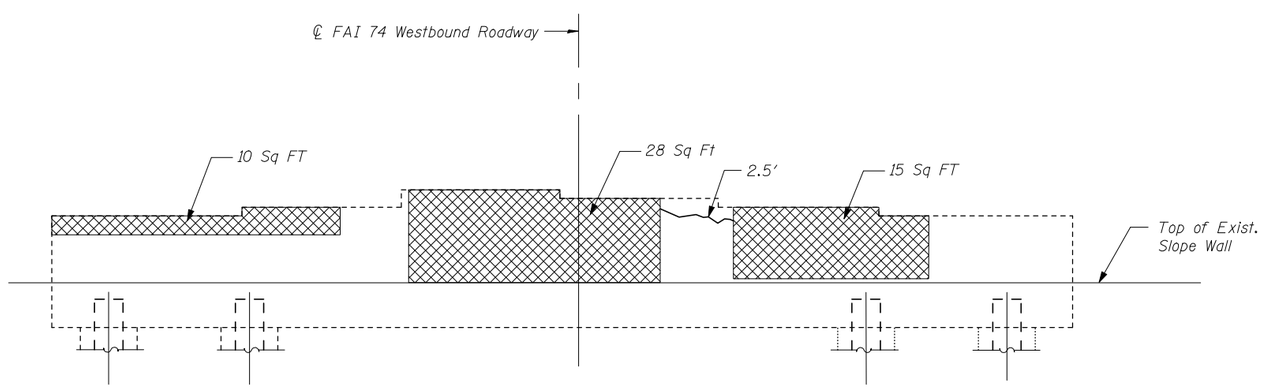

WEST ABUTMENT ELEVATION

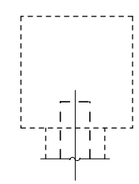

NORTH ELEVATION

LEGEND

Structural repair of Concrete (Depth equal to or less than 5")

± 5' Epoxy Crack Injection

ABUTMENT CONCRETE REPAIR
STRUCTURE NO. 057-0129

SHEET NO. 22	F.A.I RTE.	SECTION	COUNTY	TOTAL SHEETS	SHEET NO.
26 SHEETS	74	(57-22B-1)BR	Mc LEAN	46	32
			CONTRACT NO. 70721		
	FED. ROAD DIST. NO.	ILLINOIS	FED. AID PROJECT		

THE UPCHURCH GROUP, INC.

TUG PROJ. NO.: 3106078-07 PLOT DATE: 3/9/2009 9:08:53 AM FILE NAME: ...\0570129-70721-AbutRepair.dgn