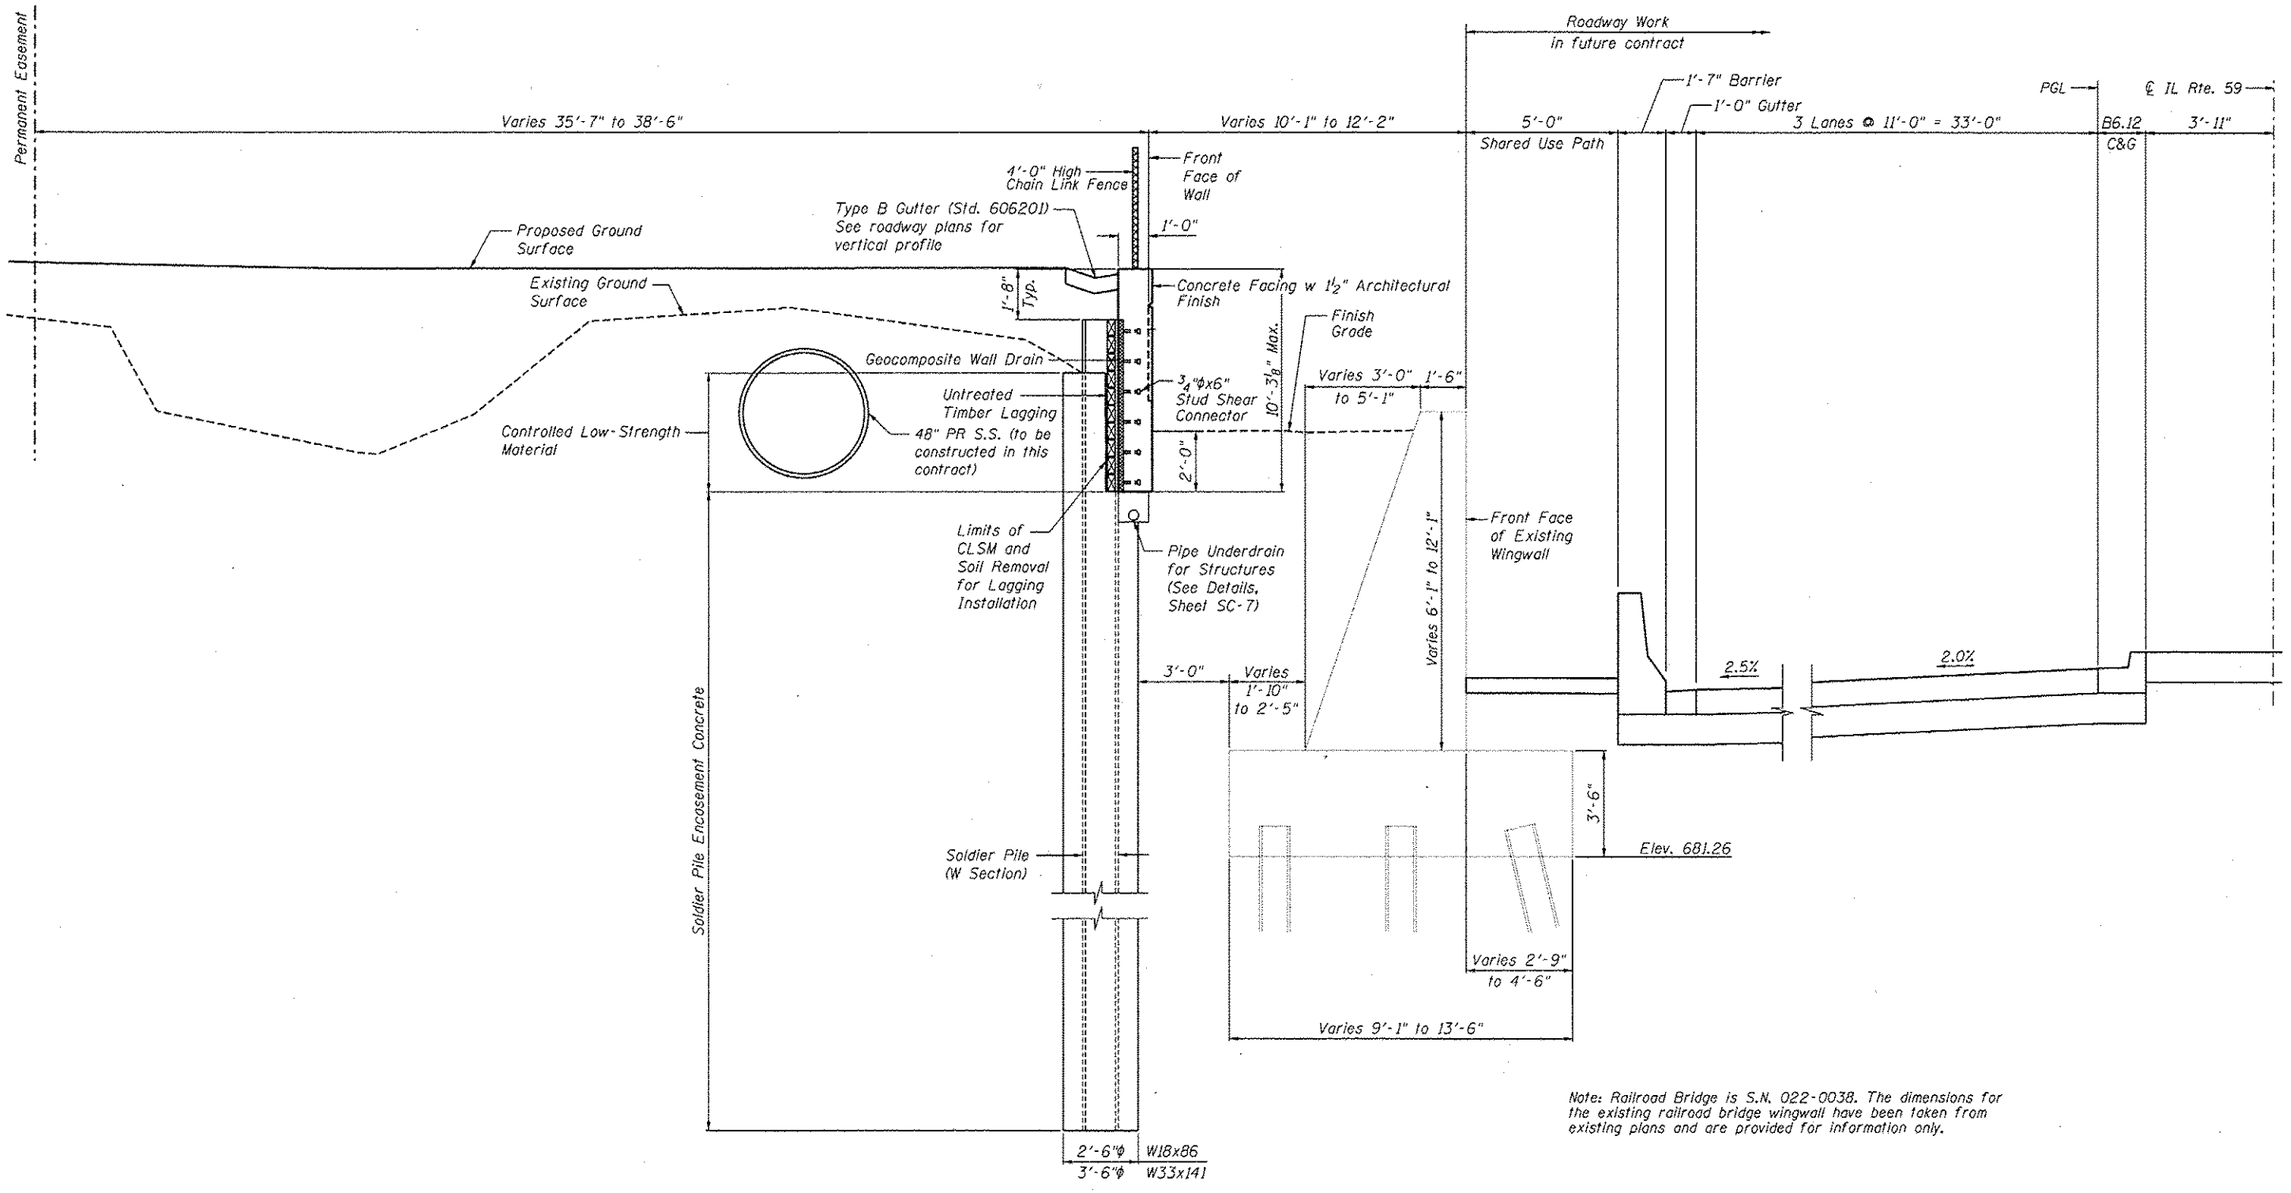

Note: Railroad Bridge is S.N. 022-0038. The dimensions for the existing railroad bridge wingwall have been taken from existing plans and are provided for information only.

SECTION A-A

Sta. 3965+05.35 to Sta. 3965+22.00
(Looking North)

SECTION NEAR RAILROAD BRIDGE SN 022-W046

FILE NAME = ...\60P42-W046-085-SectionNearRR.dgn

ZROKA engineering — Zroka Engineering, P.C., 4216 North Hermitage, Chicago, IL 60613	USER NAME = SAW	DESIGNED - LAS	REVISED -
		CHECKED - DAZ	REVISED -
	PLOT SCALE = 5.00 ' / IN.	DRAWN - SAW	REVISED -
	PLOT DATE = 5/4/2012	CHECKED - LAS	REVISED -

STATE OF ILLINOIS
DEPARTMENT OF TRANSPORTATION

SECTION NEAR RAILROAD BRIDGE
STA. 3965+05.35 TO STA. 3971+00.00 SN 022-W046
SHEET NO. SC-6 OF SC-17 SHEETS

F.A.P. RTE.	SECTION	COUNTY	TOTAL SHEETS	SHEET NO.
338	2011-036-1	DUPAGE	234	59
		CONTRACT NO. 60P42		
	ILLINOIS	FED. AID PROJECT		