200 STA 3965+69.3, 87.0 LT
TEMPORARY MANHOLE, 5' DIA.
TYPE 1 FRAME, CLOSED LID
RIM EL 699.17
INV EL 691.90 (N) 30"
INV EL 691.90 (E) 30"
INV EL 692.10 (W) 12"

201 STA 3967+25.0, 78.5 LT
TEMPORARY MANHOLE, 5' DIA.
TYPE 1 FRAME, CLOSED LID
RIM EL 695.70
INV EL 692.05 (N) 30"
INV EL 692.05 (S) 30"

202 STA 3969+95.9, 82.0 LT
TEMPORARY MANHOLE, 5' DIA.
TYPE 1 FRAME, CLOSED LID
RIM EL 699.72
INV EL 692.33 (E) 30"
INV EL 692.33 (S) 30"

203 STA 3970+00.0, 49.0 LT
TEMPORARY MANHOLE, 5' DIA.
TYPE 1 FRAME, CLOSED LID
RIM EL 697.30
INV EL 692.36 (W) 30"
INV EL 692.36 (N) 30"

204 STA 3963+91.2, 70.6 LT
EXISTING MANHOLE, 5' DIA.
RIM EL 696.91
INV EL 691.73 (N) 30"
INV EL 691.73 (S) 30"

205 STA 3965+63.9, 69.4 LT
EXISTING MANHOLE, 5' DIA.
RIM EL 696.20
INV EL 691.90 (N) 30"
INV EL 691.90 (S) 30"

206 STA 3971+92.9, 43.4 LT
EXISTING MANHOLE, 5' DIA.
RIM EL 701.64
INV EL 692.51 (N) 30"
INV EL 692.51 (S) 30"

(200) 14' - 30" P CUL CL C TY 1 TEMP @ 0.10%
(201) 149' - 30" P CUL CL C TY 1 TEMP @ 0.10%
(202) 269' - 30" P CUL CL C TY 1 TEMP @ 0.10%
(203) 28' - 30" P CUL CL C TY 2 TEMP @ 0.10%

REMOVING MANHOLES
3967+71.8, 63.5 LT
3970+19.0, 66.1 LT

STORM SEWER REMOVAL - 12"
STA 3965+65.0 TO 3965+70 - 19'

STORM SEWER REMOVAL - 30"
STA 3965+66.4 TO 3969+97.3 - 428'

REMOVING GUARDRAIL
STA 3965+06.4 TO 3965+97.7 - 92'

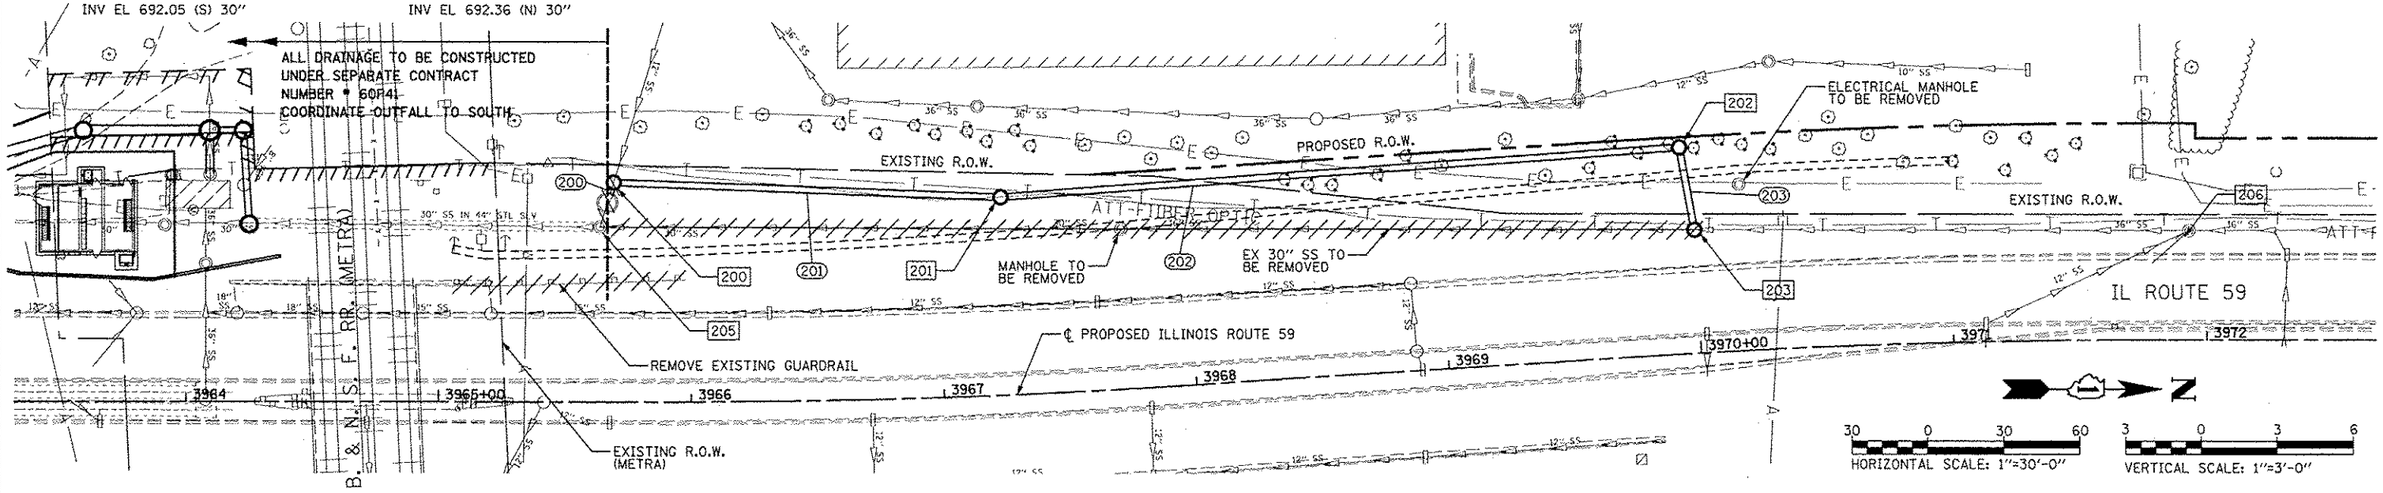


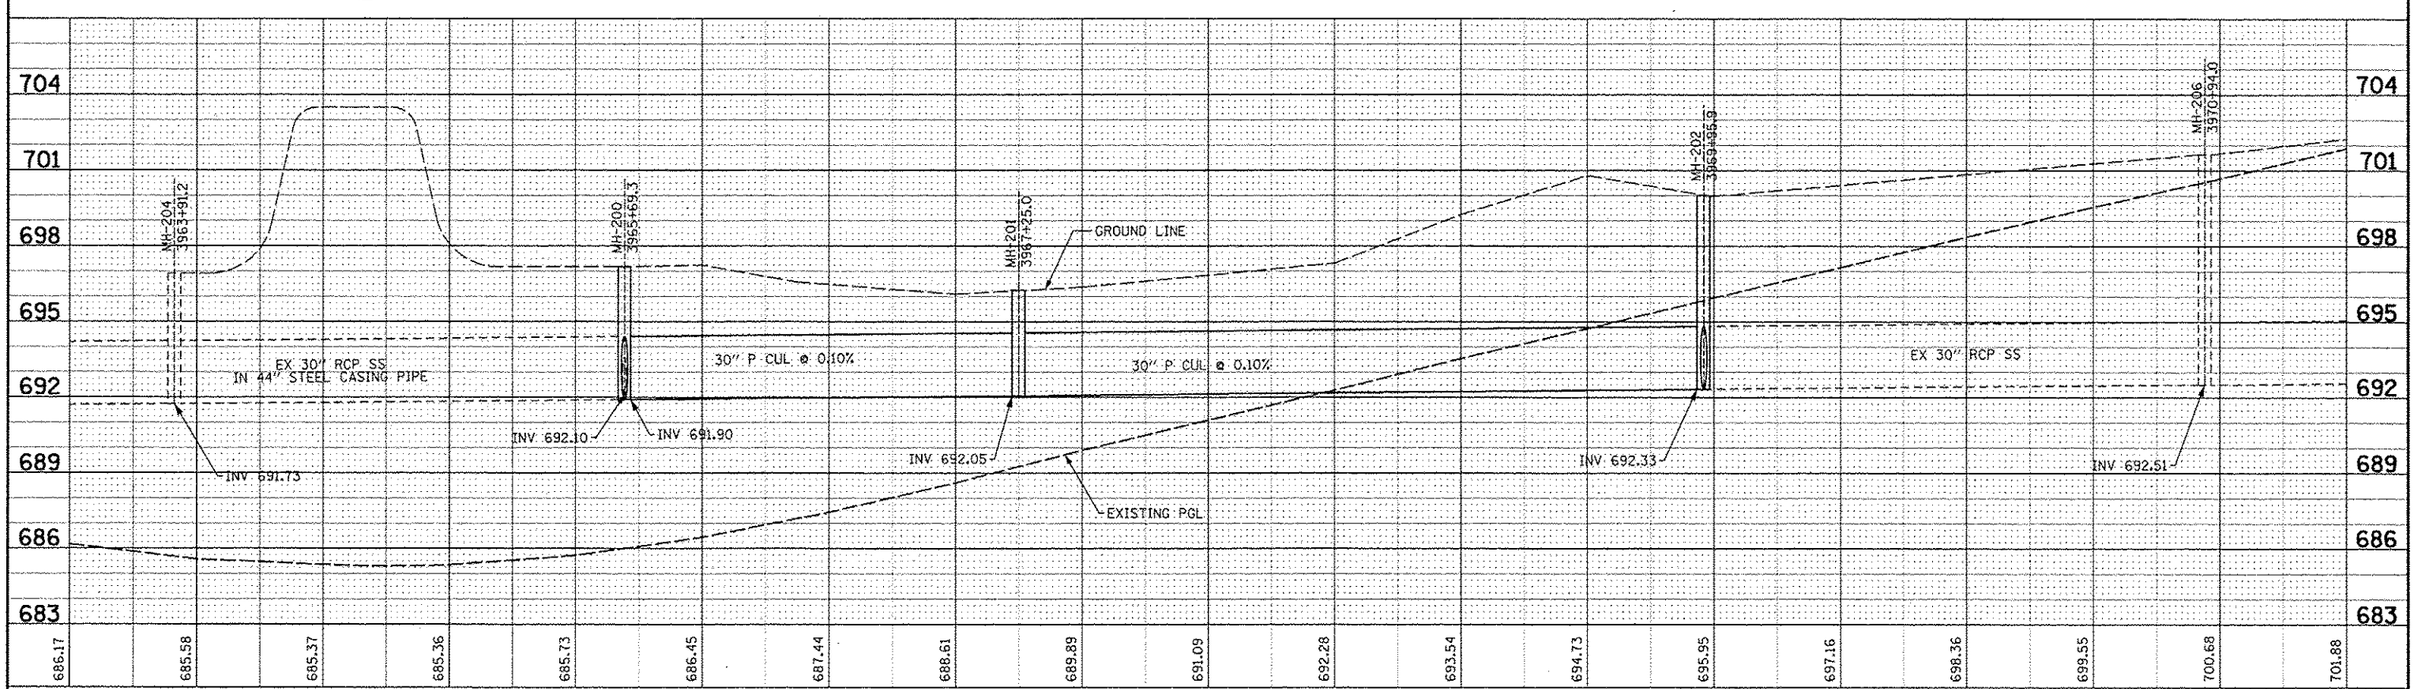


| | | | | | |
|---|---|---|---|---|---|
| FILE NAME = $FILEL$ | USER NAME = $USER$ | DESIGNED NAV | REVISED | STATE OF ILLINOIS DEPARTMENT OF TRANSPORTATION | DRAINAGE PLAN / PROFILE – SN 022-W046 STAGE 1 |
| | | DRAWN KES | REVISED | | |
| | PLOT SCALE = $SCALE$ | CHECKED PJO | REVISED | | |
| | PLOT DATE = $DATE$ | DATE 05-11-12 | REVISED | | SCALE: AS SHOWN · SHEET NO. 1 OF 2 SHEETS · STA. 3963+50 TO STA. 3972+50 |

| F.A.P. RTE. | SECTION | COUNTY | TOTAL SHEETS | SHEET NO. |
|---|---|---|---|---|
| 338 | 2011-036-I | DUPAGE | 234 | 71 |
| | | CONTRACT NO. 60P42 | | |
| FED. ROAD DIST. NO. | ILLINOIS | FED. AID PROJECT | | |