FINAL SURVEY	BY	DATE
SURVEYED		
PLOTTED		
NOTE BOOK		
NO.	AREAS CHECKED	

ORIGINAL SURVEY	BY	DATE
SURVEYED		
PLOTTED		
NOTE BOOK		
NO.	AREAS CHECKED	

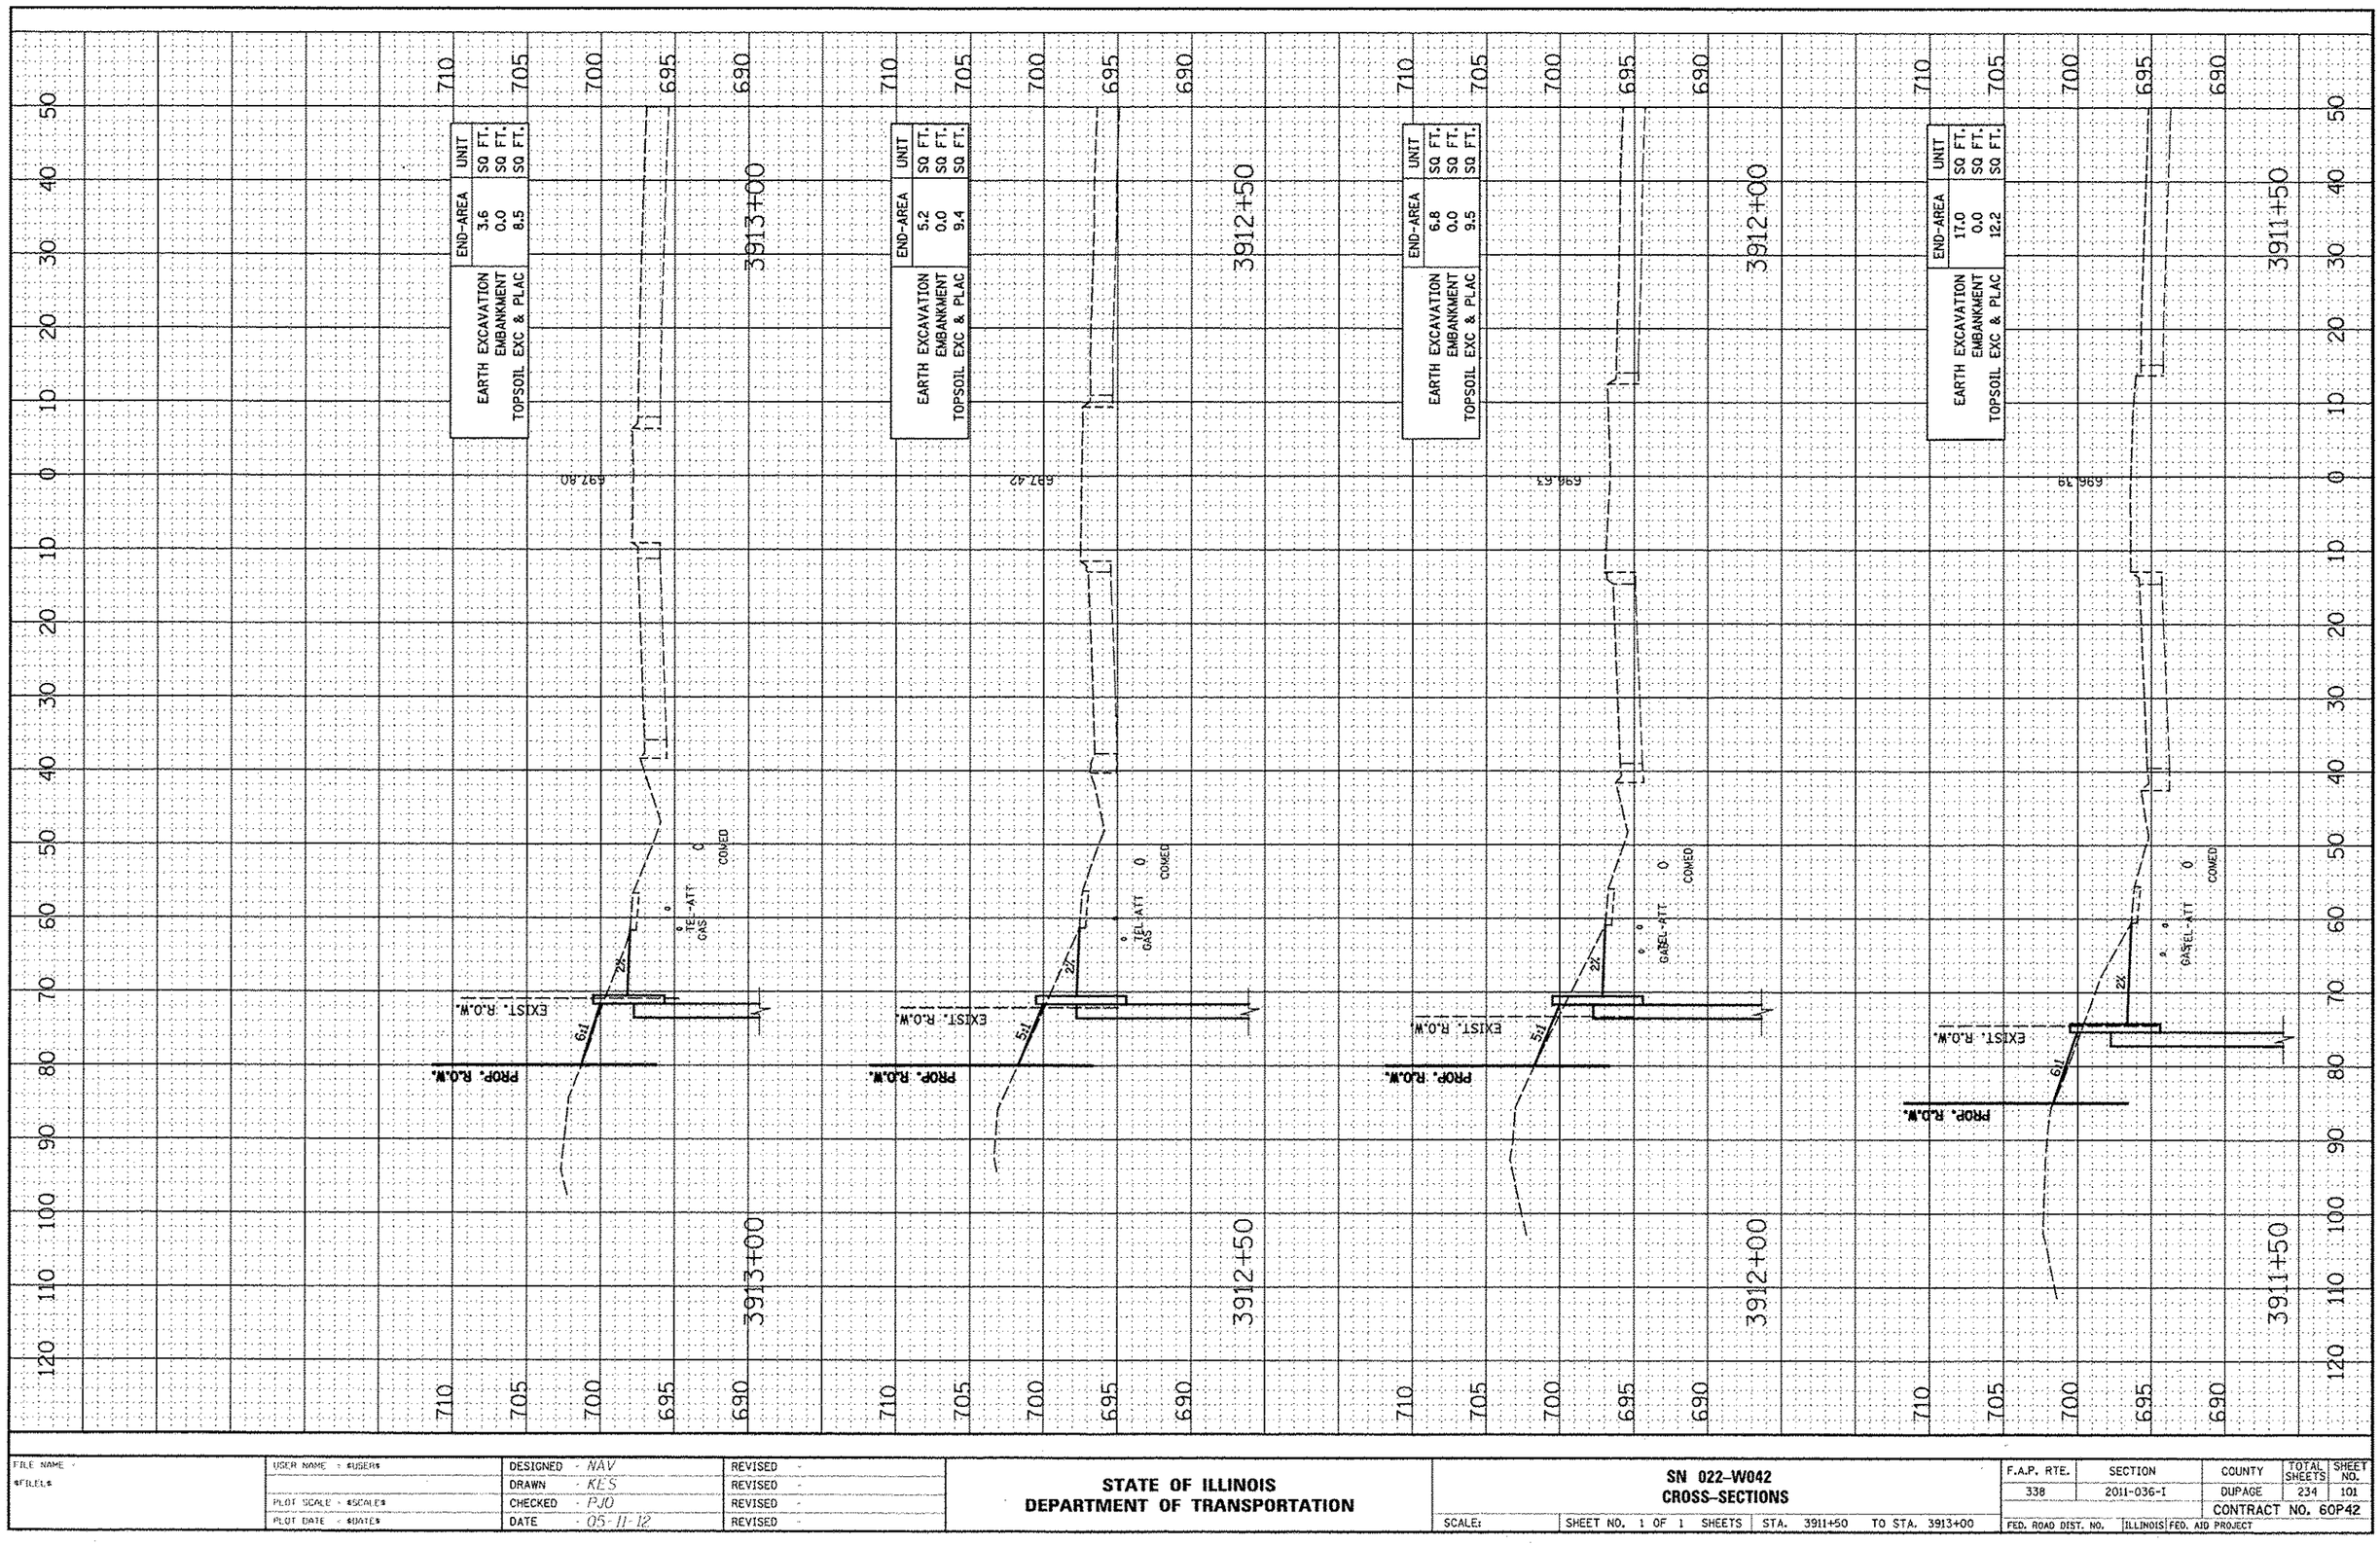

FILE NAME - $FILE$	USER NAME - $USER$	DESIGNED - NAV	REVISED -	STATE OF ILLINOIS DEPARTMENT OF TRANSPORTATION	SN 022-W042 CROSS-SECTIONS
		DRAWN - KES	REVISED -		
	PLOT SCALE - $SCALE$	CHECKED - PJO	REVISED -		
	PLOT DATE - $DATE$	DATE - 05-11-12	REVISED -		SCALE: SHEET NO. 1 OF 1 SHEETS STA. 3911+50 TO STA. 3913+00

F.A.P. RTE.	SECTION	COUNTY	TOTAL SHEETS	SHEET NO.
338	2011-036-I	DUPAGE	234	101
		CONTRACT NO. 60P42		
FED. ROAD DIST. NO.	ILLINOIS	FED. AID PROJECT		