SIGN LEGEND

1	WORK ZONE / SPEED LIMIT 30 / PHOTO ENFORCED / $375 FINE MINIMUM	W21-I115(0)-3618
		R2-1-3648
		R10-19aP-3618
		R21-I106-3618
2	STOP	R1-1-30

ADVANCE SIGNING FOR GLACIER PARK AVENUE / HIGH GROVE LANE

(SPACING MAY VARY DUE TO FIELD CONDITIONS)

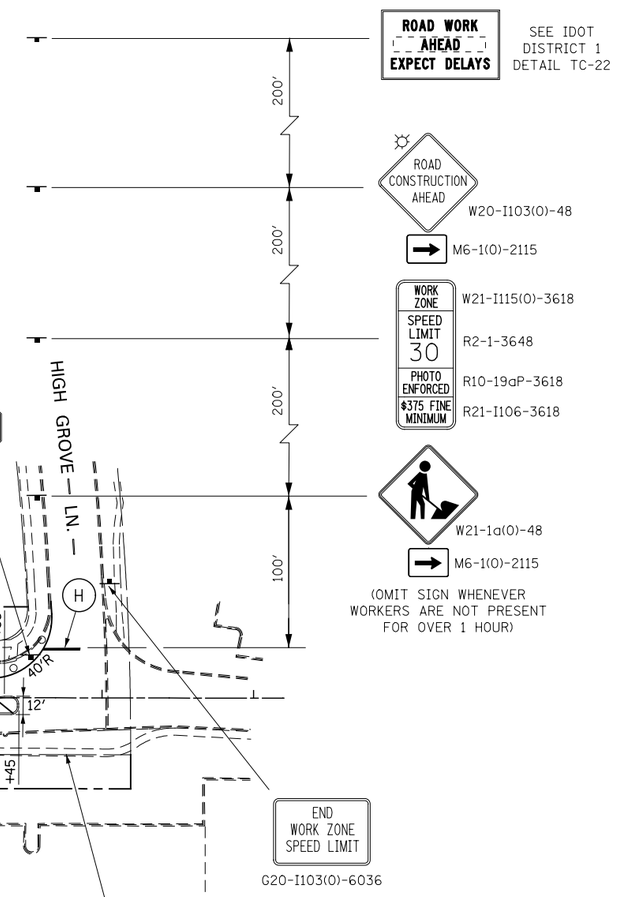

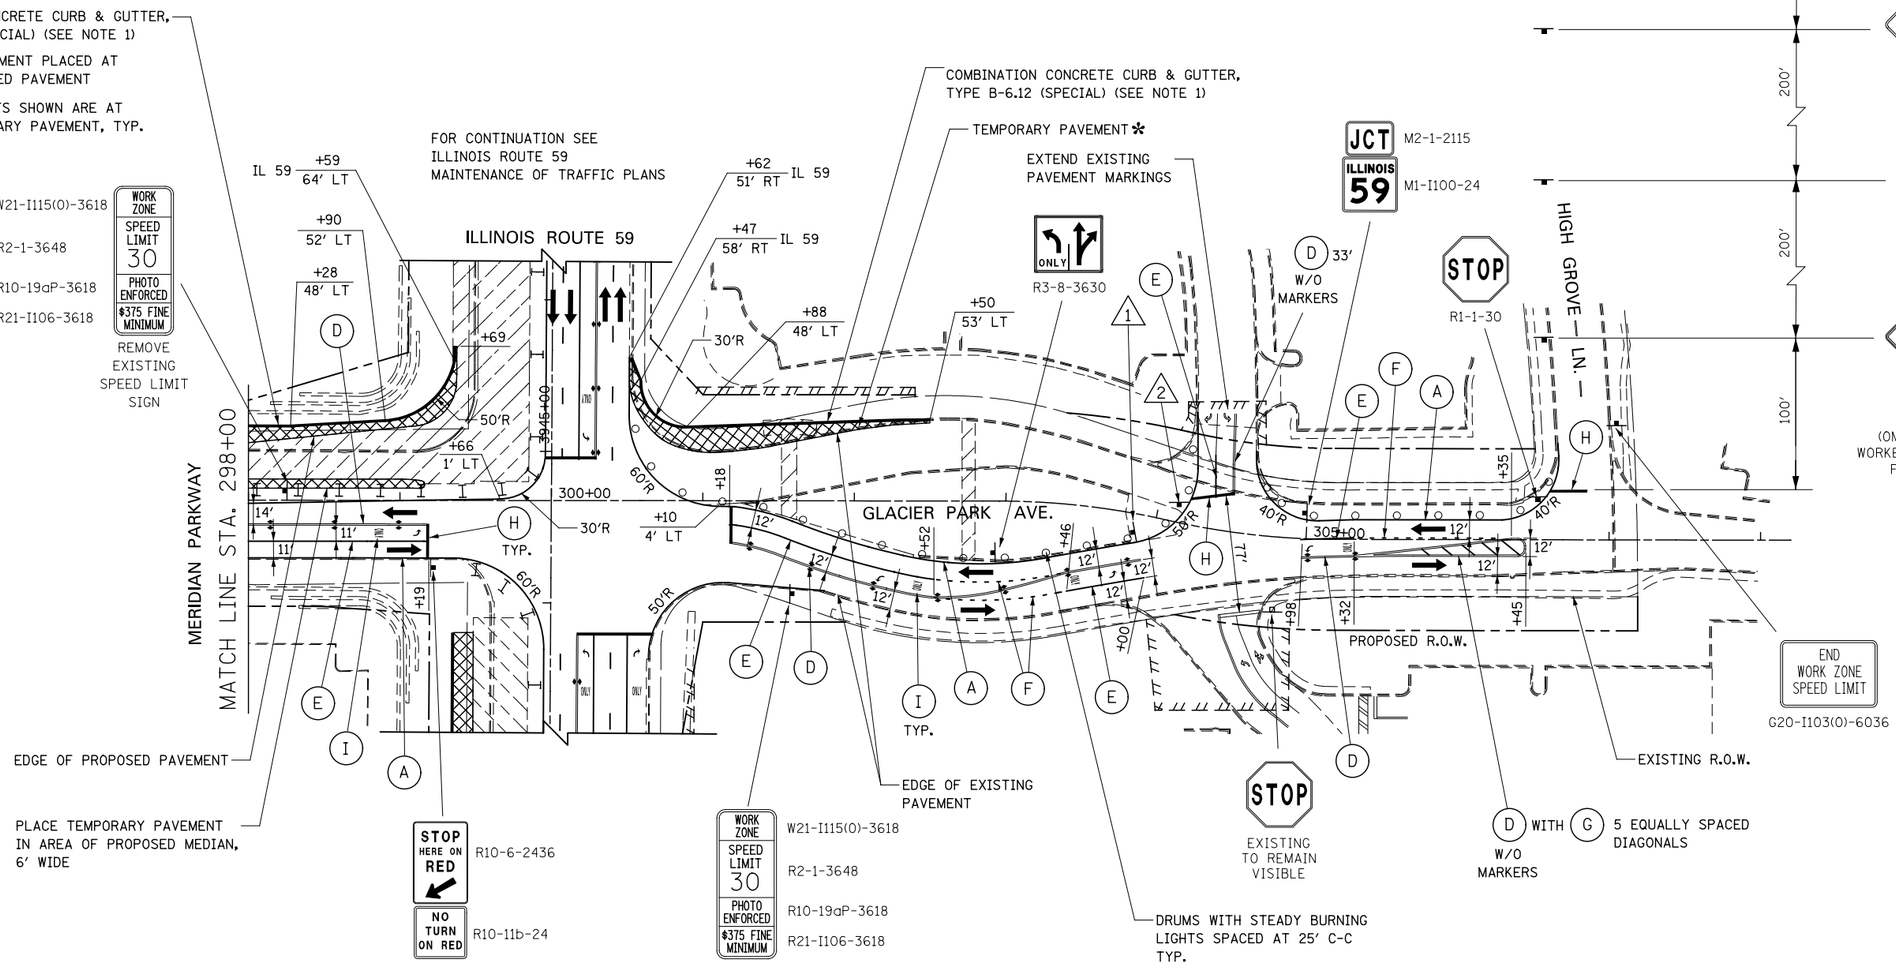

NOTES

1. AT THE LIMITS OF THE CURB AND GUTTER, TRANSITIONS SHALL BE INSTALLED IN ACCORDANCE WITH THE MAINTENANCE OF TRAFFIC DETAILS AND AS DIRECTED BY THE ENGINEER

DESIGNED	PJO	REVISED	-
DRAWN	KES	REVISED	-
CHECKED	JCM	REVISED	-
DATE	12/14/2012	REVISED	-

STATE OF ILLINOIS
DEPARTMENT OF TRANSPORTATION

MAINTENANCE OF TRAFFIC – STAGE 1
GLACIER PARK AVENUE

SCALE: AS SHOWN | SHEET NO. 53 OF 195 SHEETS | STA. 298+00 TO STA. 308+00

F.A.P. RTE.	SECTION	COUNTY	TOTAL SHEETS	SHEET NO.
338	(112 & 113) WRS-7	DUPAGE	1156	145
		CONTRACT NO. 60R30		
	ILLINOIS FED. AID PROJECT			