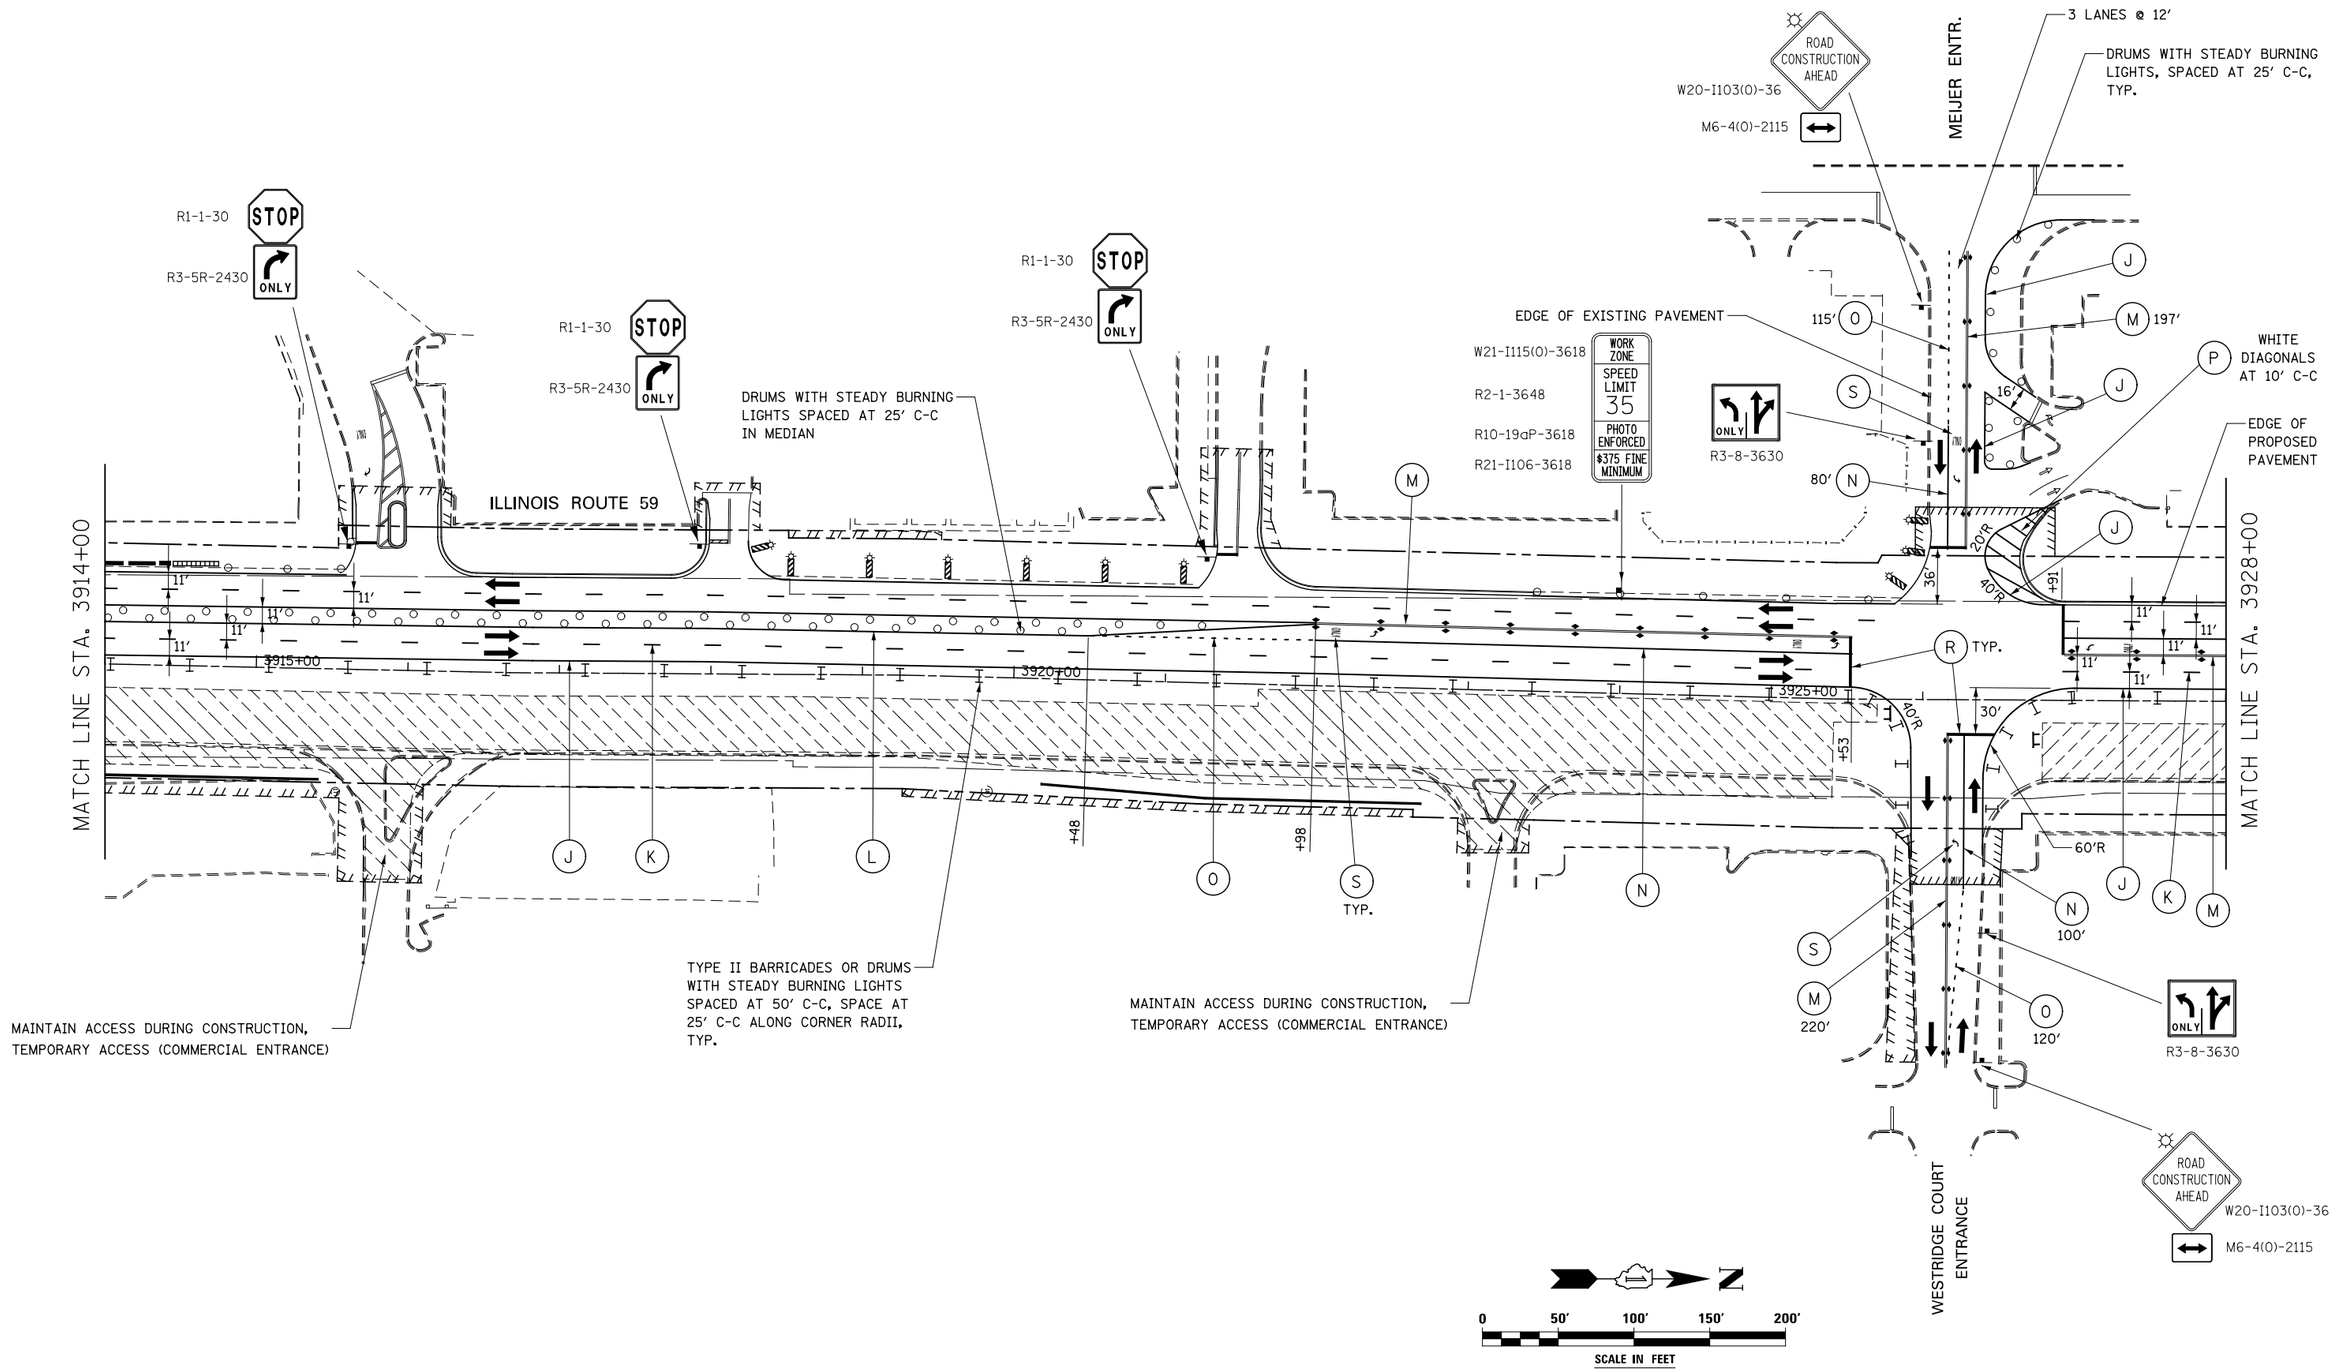

	DESIGNED PJO	REVISED -	
	DRAWN KES	REVISED -	
	CHECKED JCM	REVISED -	
	DATE 12/14/2012	REVISED -	

STATE OF ILLINOIS
DEPARTMENT OF TRANSPORTATION

MAINTENANCE OF TRAFFIC – STAGE 3
ILLINOIS ROUTE 59

SCALE: AS SHOWN | SHEET NO. 129 OF 195 SHEETS | STA. 3914+00 TO STA. 3928+00

F.A.P. RTE.	SECTION	COUNTY	TOTAL SHEETS	SHEET NO.
338	(112 & 113) WRS-7	DUPAGE	1156	223
		CONTRACT NO. 60R30		
	ILLINOIS	FED. AID PROJECT		