## ADVANCE SIGNING FOR WESTBOUND NORTH AURORA ROAD

(SPACING MAY VARY DUE TO FIELD CONDITIONS)

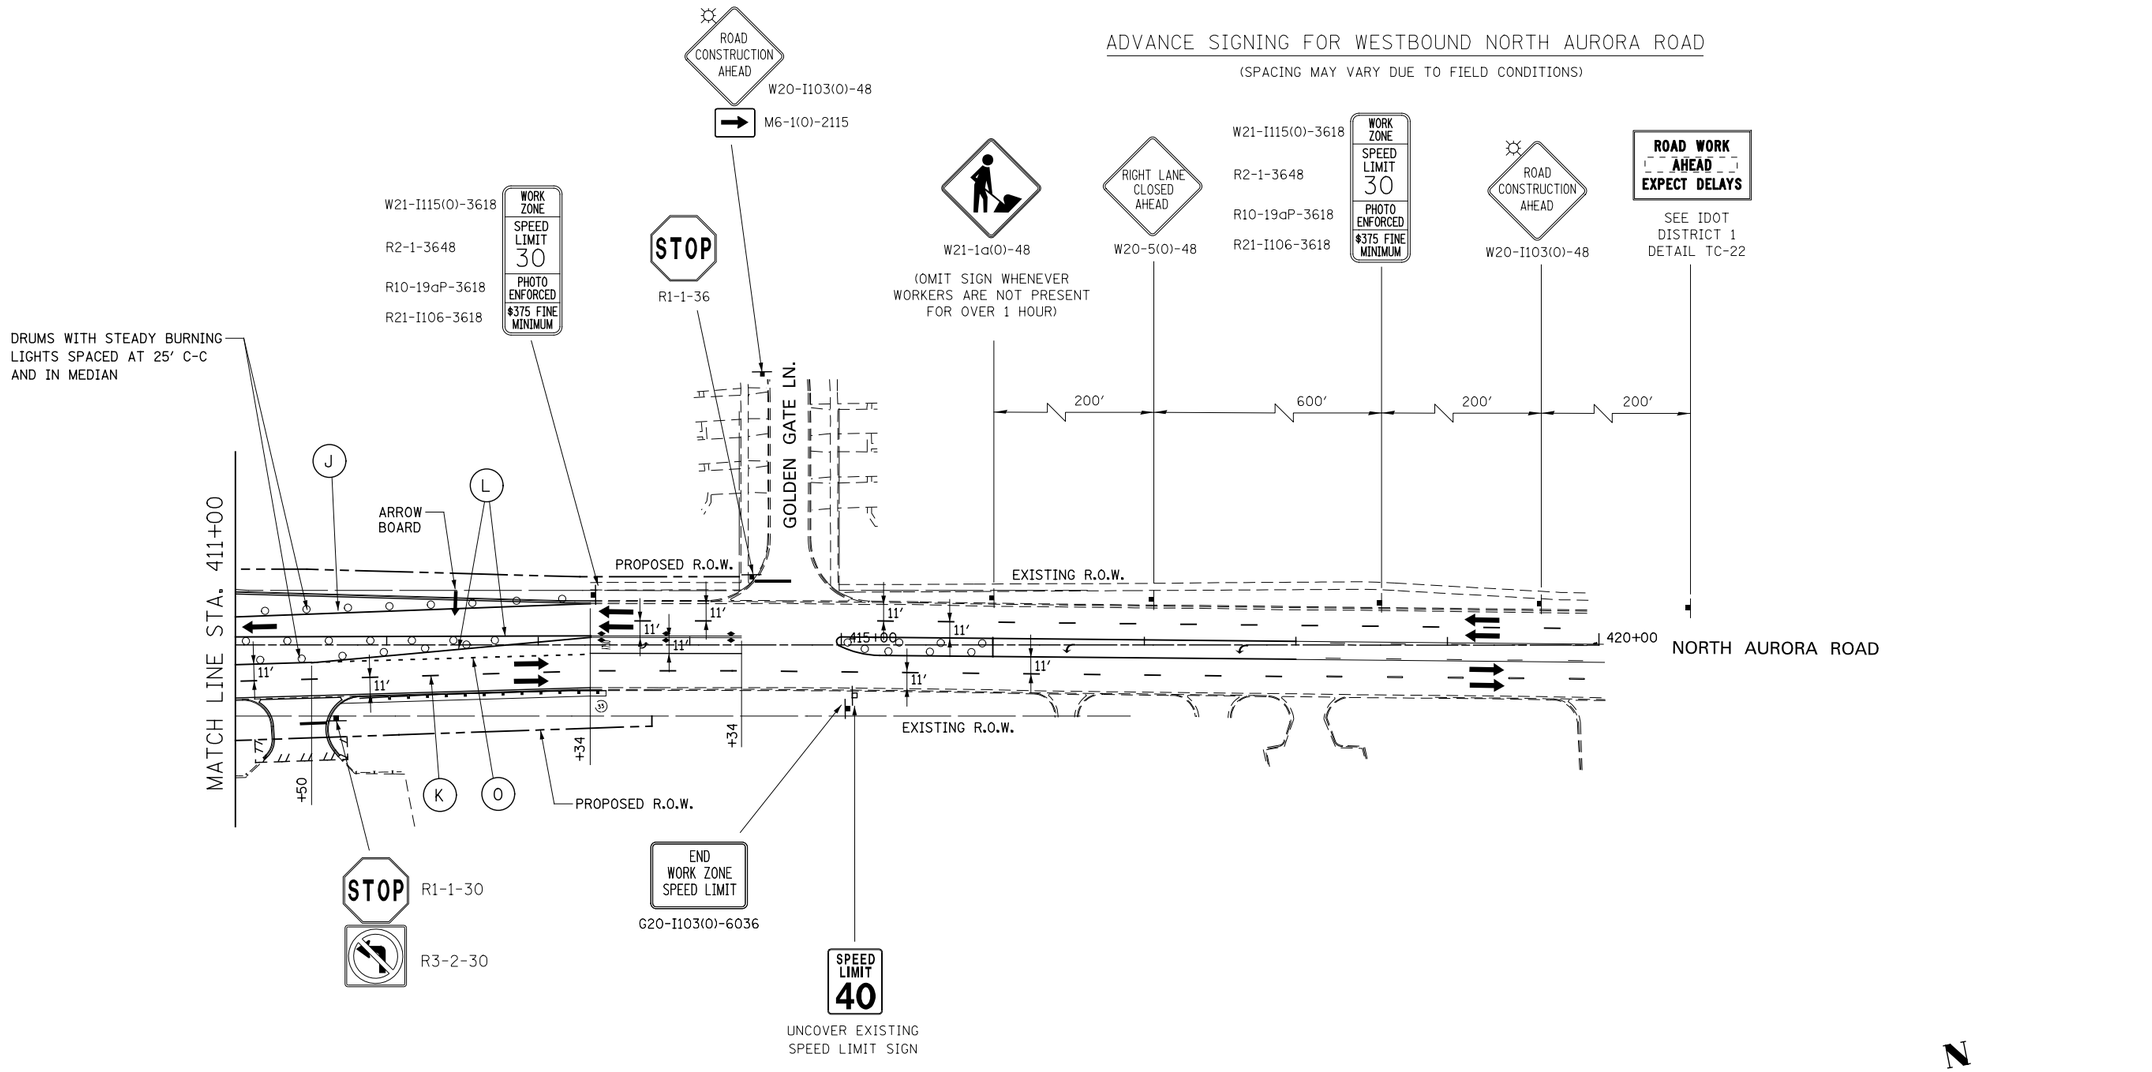


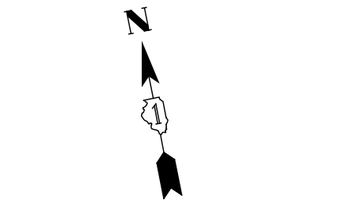


| | | | |
|---|---|---|---|
| DESIGNED | PJO | REVISED | - |
| DRAWN | KES | REVISED | - |
| CHECKED | JCM | REVISED | - |
| DATE | 12/14/2012 | REVISED | - |

**STATE OF ILLINOIS**
**DEPARTMENT OF TRANSPORTATION**

**MAINTENANCE OF TRAFFIC – STAGE 3B**
**NORTH AURORA ROAD**

SCALE: AS SHOWN | SHEET NO. 157 OF 195 SHEETS | STA. 411+00 TO STA. 420+00

| F.A.P. RTE. | SECTION | COUNTY | TOTAL SHEETS | SHEET NO. |
|---|---|---|---|---|
| 338 | (112 & 113) WRS-7 | DUPAGE | 1156 | 251 |
| | | CONTRACT NO. 60R30 | | |
| | ILLINOIS FED. AID PROJECT | | | |