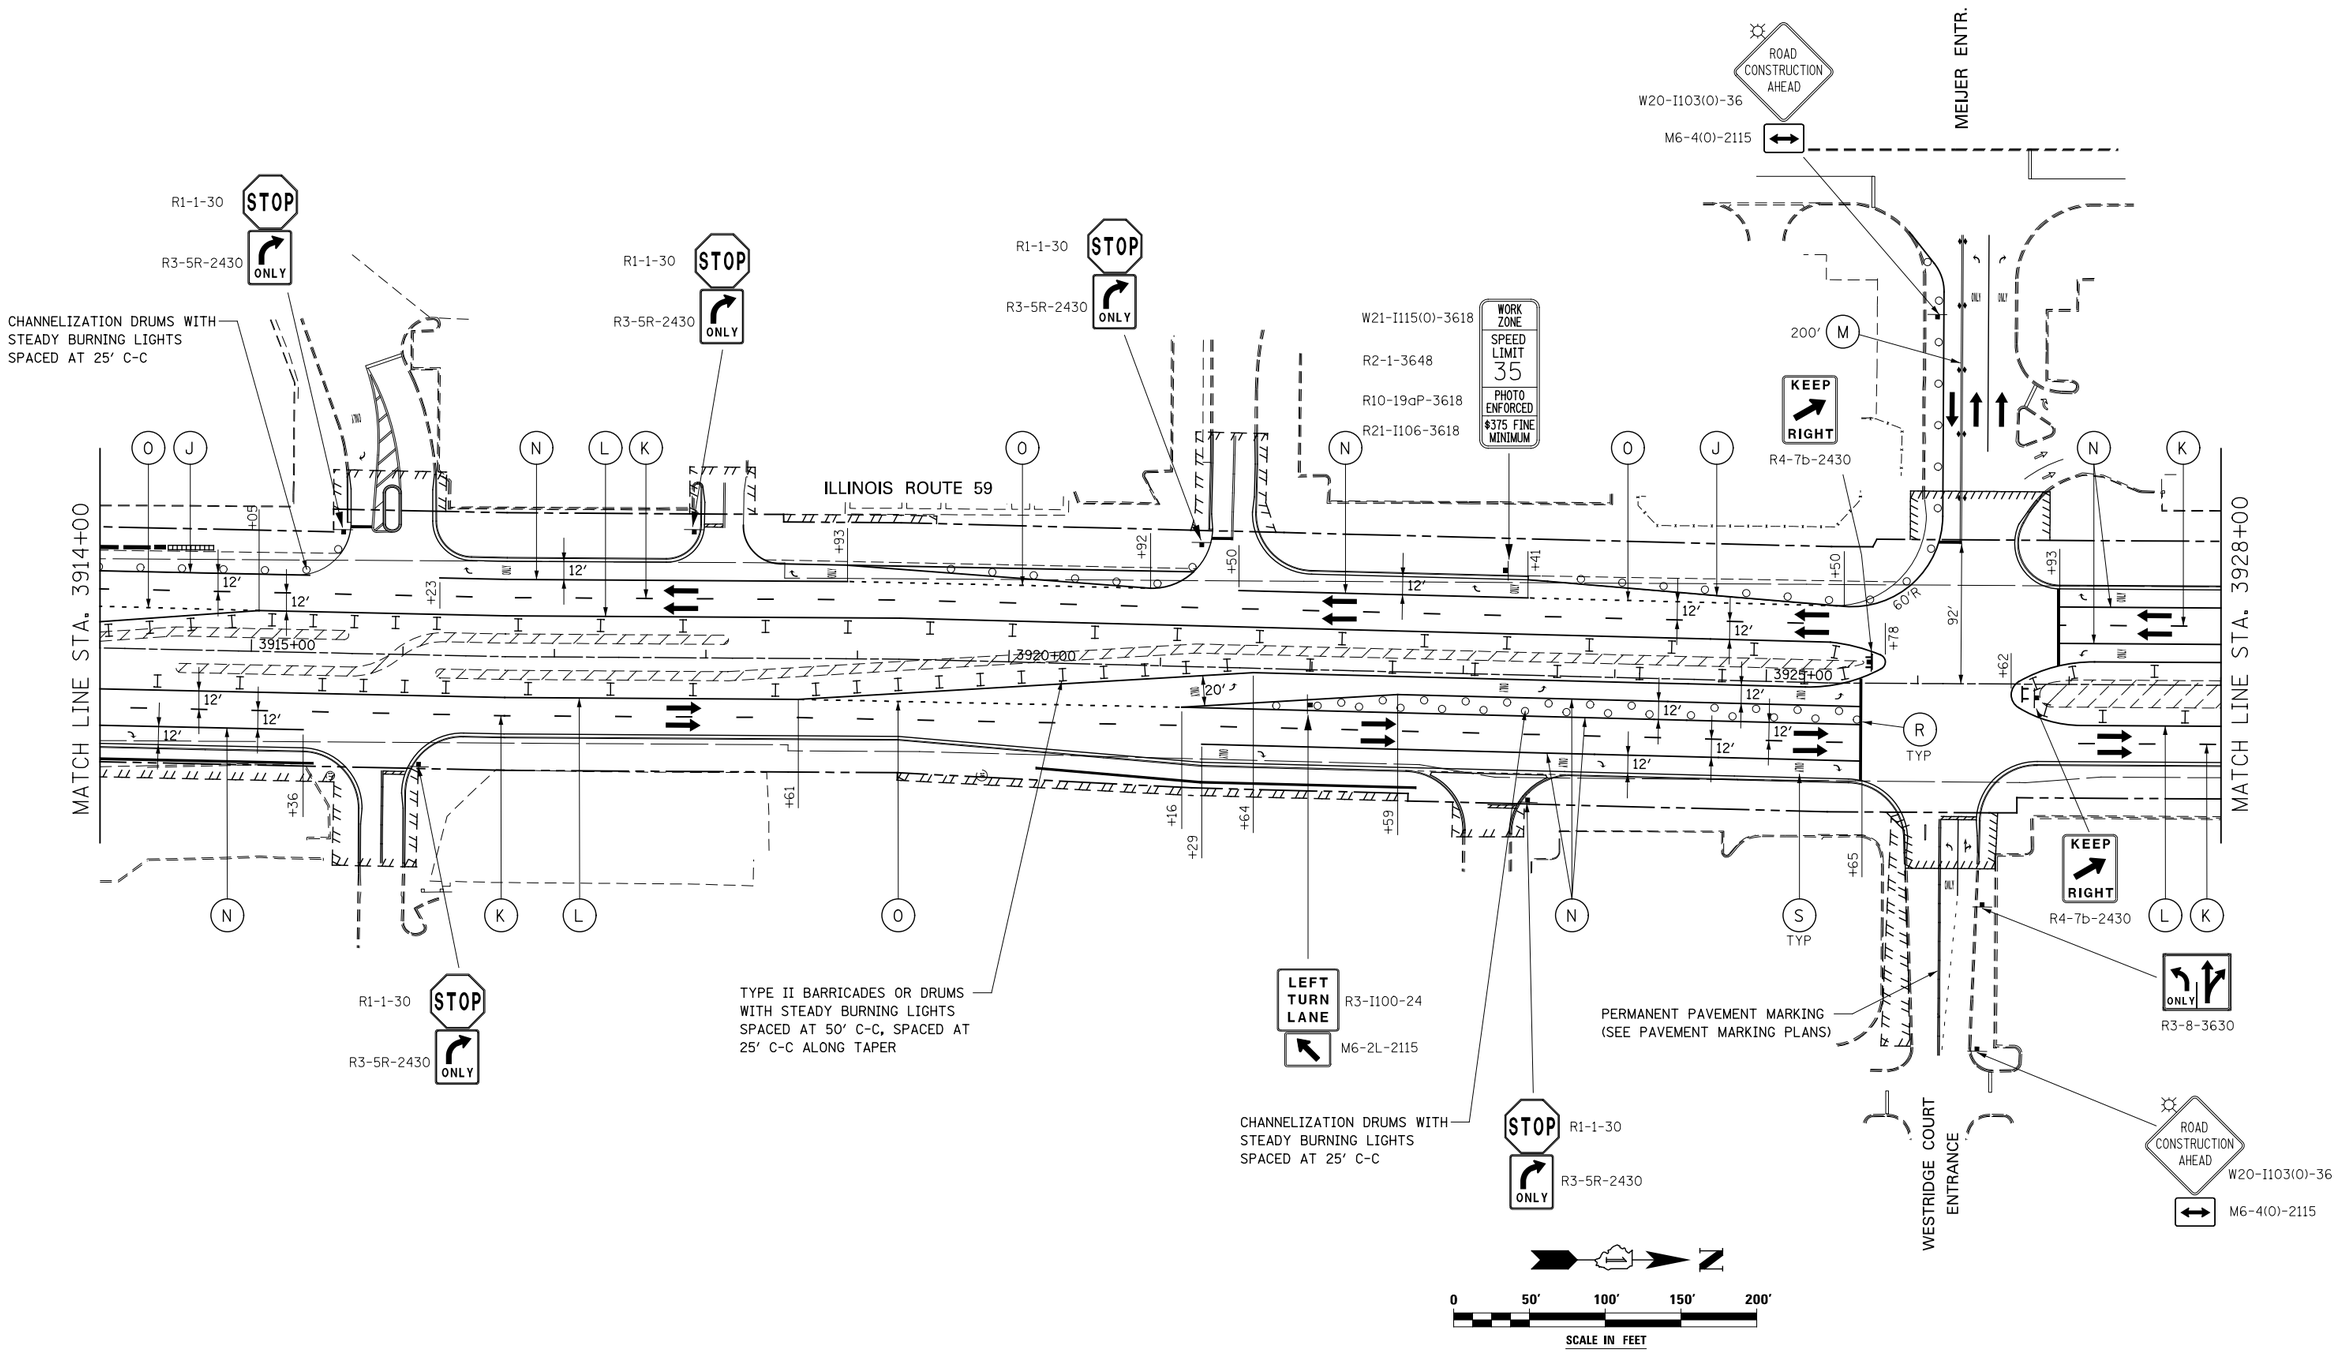

	DESIGNED	PJO	REVISED -
	DRAWN	KES	REVISED -
	CHECKED	JCM	REVISED -
	DATE	12/14/2012	REVISED -

STATE OF ILLINOIS
DEPARTMENT OF TRANSPORTATION

MAINTENANCE OF TRAFFIC – STAGE 4
ILLINOIS ROUTE 59

SCALE: AS SHOWN | SHEET NO. 160 OF 195 SHEETS | STA. 3914+00 TO STA. 3928+00

F.A.P. RTE.	SECTION	COUNTY	TOTAL SHEETS	SHEET NO.
338	(112 & 113) WRS-7	DUPAGE	1156	257
		CONTRACT NO. 60R30		
	ILLINOIS FED. AID PROJECT			