NOTES:

1. SEE CORRESPONDING INTERSECTION DETAIL SHEET OR DRIVEWAY DETAILS SHEET FOR INTERSECTION OR DRIVEWAY INFORMATION.
2. FOR PROPOSED SIDEWALK AND SHARED-USE PATH INFORMATION, SEE SIDEWALK/SHARED-USED PATH PLANS.
3. FOR PROPOSED RETAINING WALLS INFORMATION, SEE STRUCTURAL PLANS.
4. FOR LANDSCAPING INFORMATION, SEE LANDSCAPING PLANS.
5. FOR PROPOSED NOISE WALLS INFORMATION, SEE NOISE WALL PLAN AND PROFILE SHEETS.
6. FOR HMA ASPHALT PAVEMENT MIX INFORMATION, SEE TABLE FOR HOT-MIX ASPHALT MIXTURE REQUIREMENT.
7. FOR PROPOSED AURORA AVENUE CENTERLINE INFORMATION SEE THE ALIGNMENT, BENCHMARKS, AND TIES SHEETS.
8. PAVEMENT RESURFACING SHALL CONSIST OF POLYMERIZED HMA SURFACE COURSE, MIX "F", N90, 2", LEVELING BINDER (MACHINE METHOD), N70, 3/4".

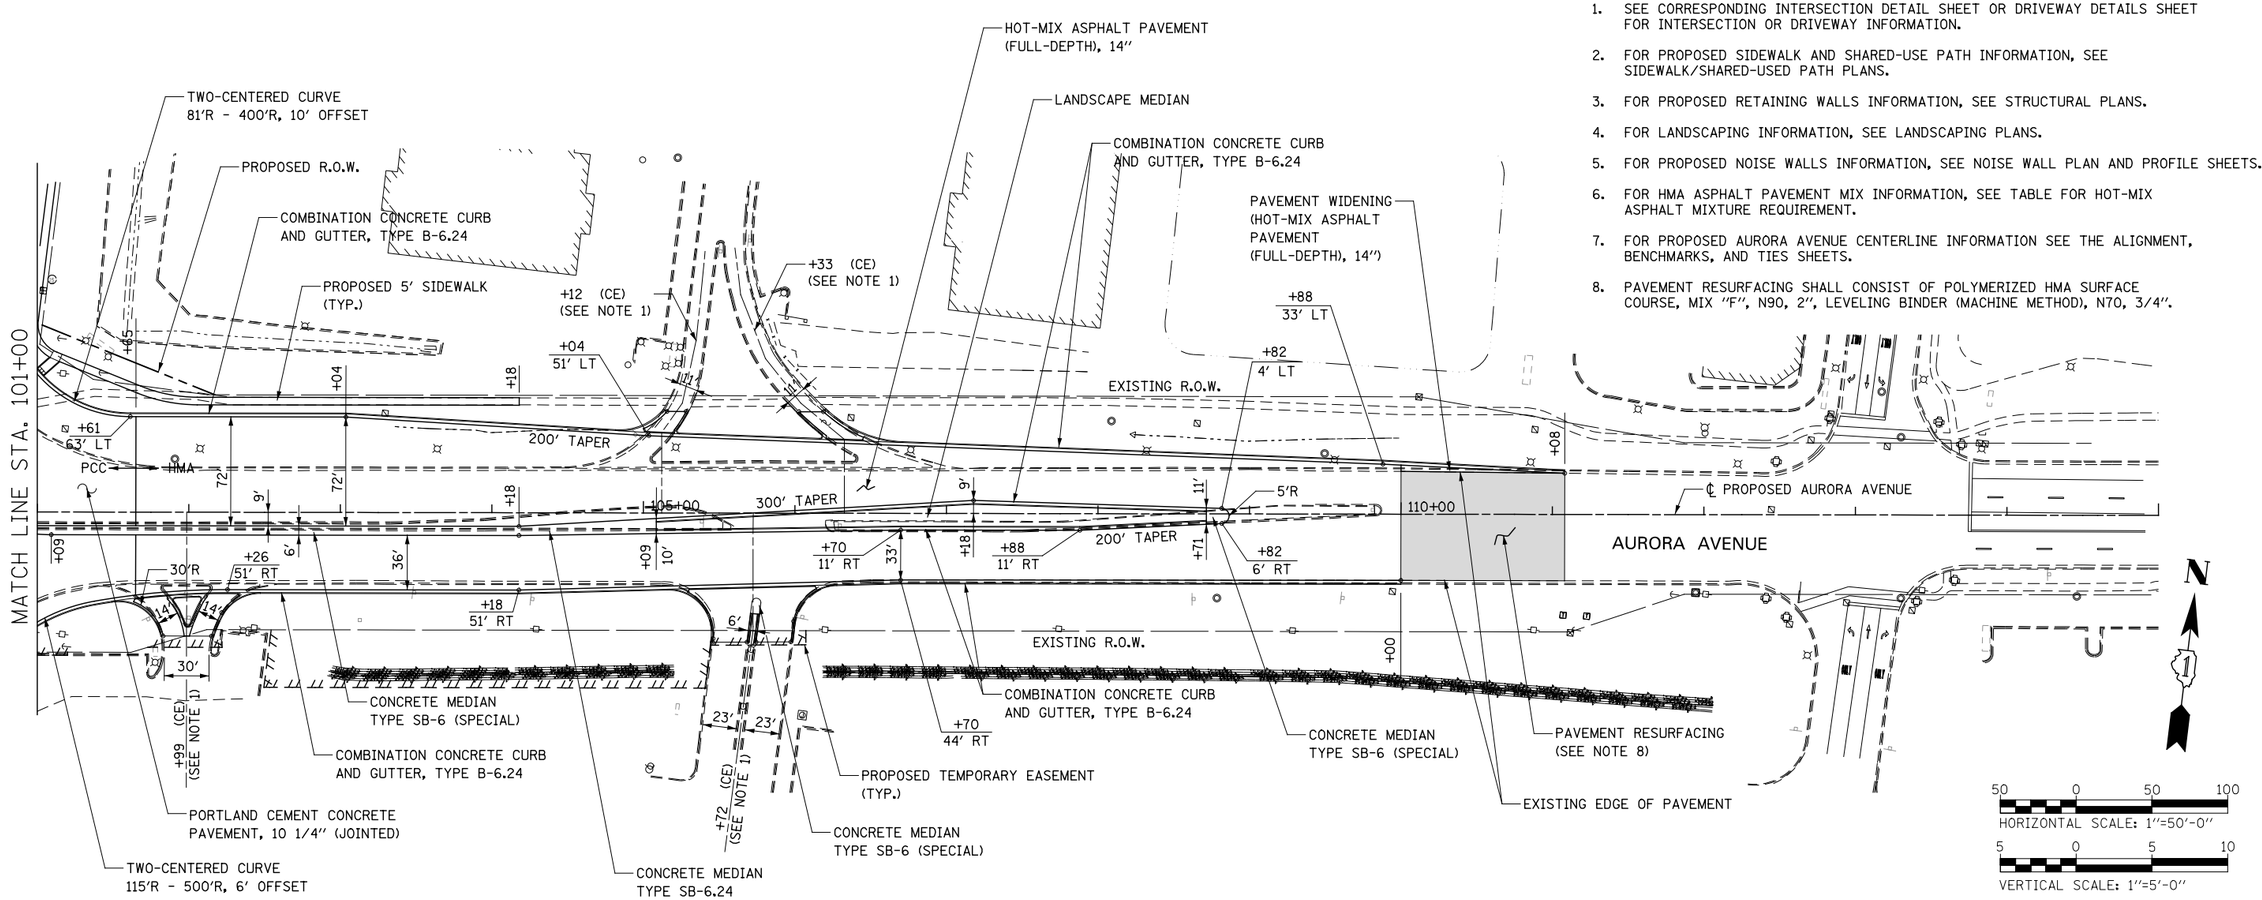


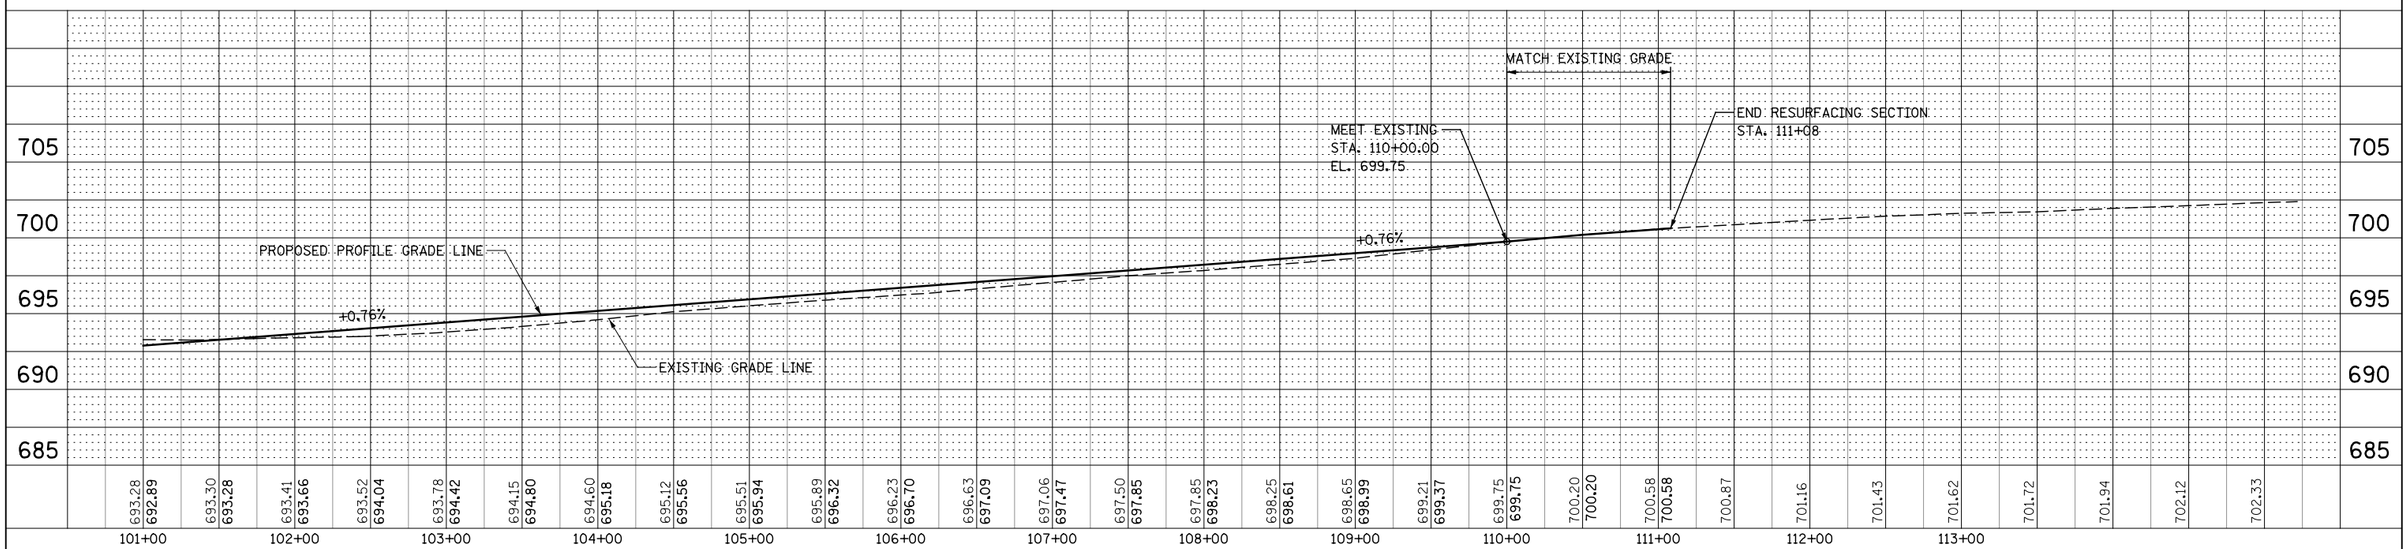


| | | | |
|---|---|---|---|
| | DESIGNED PJO | REVISED - | |
| | DRAWN KES | REVISED - | |
| | CHECKED JCM | REVISED - | |
| | DATE 12/14/2012 | REVISED - | |

**STATE OF ILLINOIS**
**DEPARTMENT OF TRANSPORTATION**

**PLAN AND PROFILE – AURORA AVENUE**

SCALE: AS SHOWN | SHEET NO. 9 OF 16 SHEETS | STA. 101+00 TO STA. 115+00

| F.A.P. RTE. | SECTION | COUNTY | TOTAL SHEETS | SHEET NO. |
|---|---|---|---|---|
| 338 | (112 & 113) WRS-7 | DUPAGE | 1156 | 309 |
| | | CONTRACT NO. 60R30 | | |
| FED. ROAD DIST. NO. | ILLINOIS | FED. AID PROJECT | | |

PLAN — SURVEYED; PLOTTED; ALIGNMENT CHECKED; RT. OF WAY CHECKED; CADD FILE NAME; NOTE BOOK; NO. ____; BY; DATE

PROFILE — SURVEYED; PLOTTED; CROSS SECT. CHECKED; B.M. NOTED; STRUCTURE NOTATNS CHKD; NOTE BOOK; NO. ____; BY; DATE