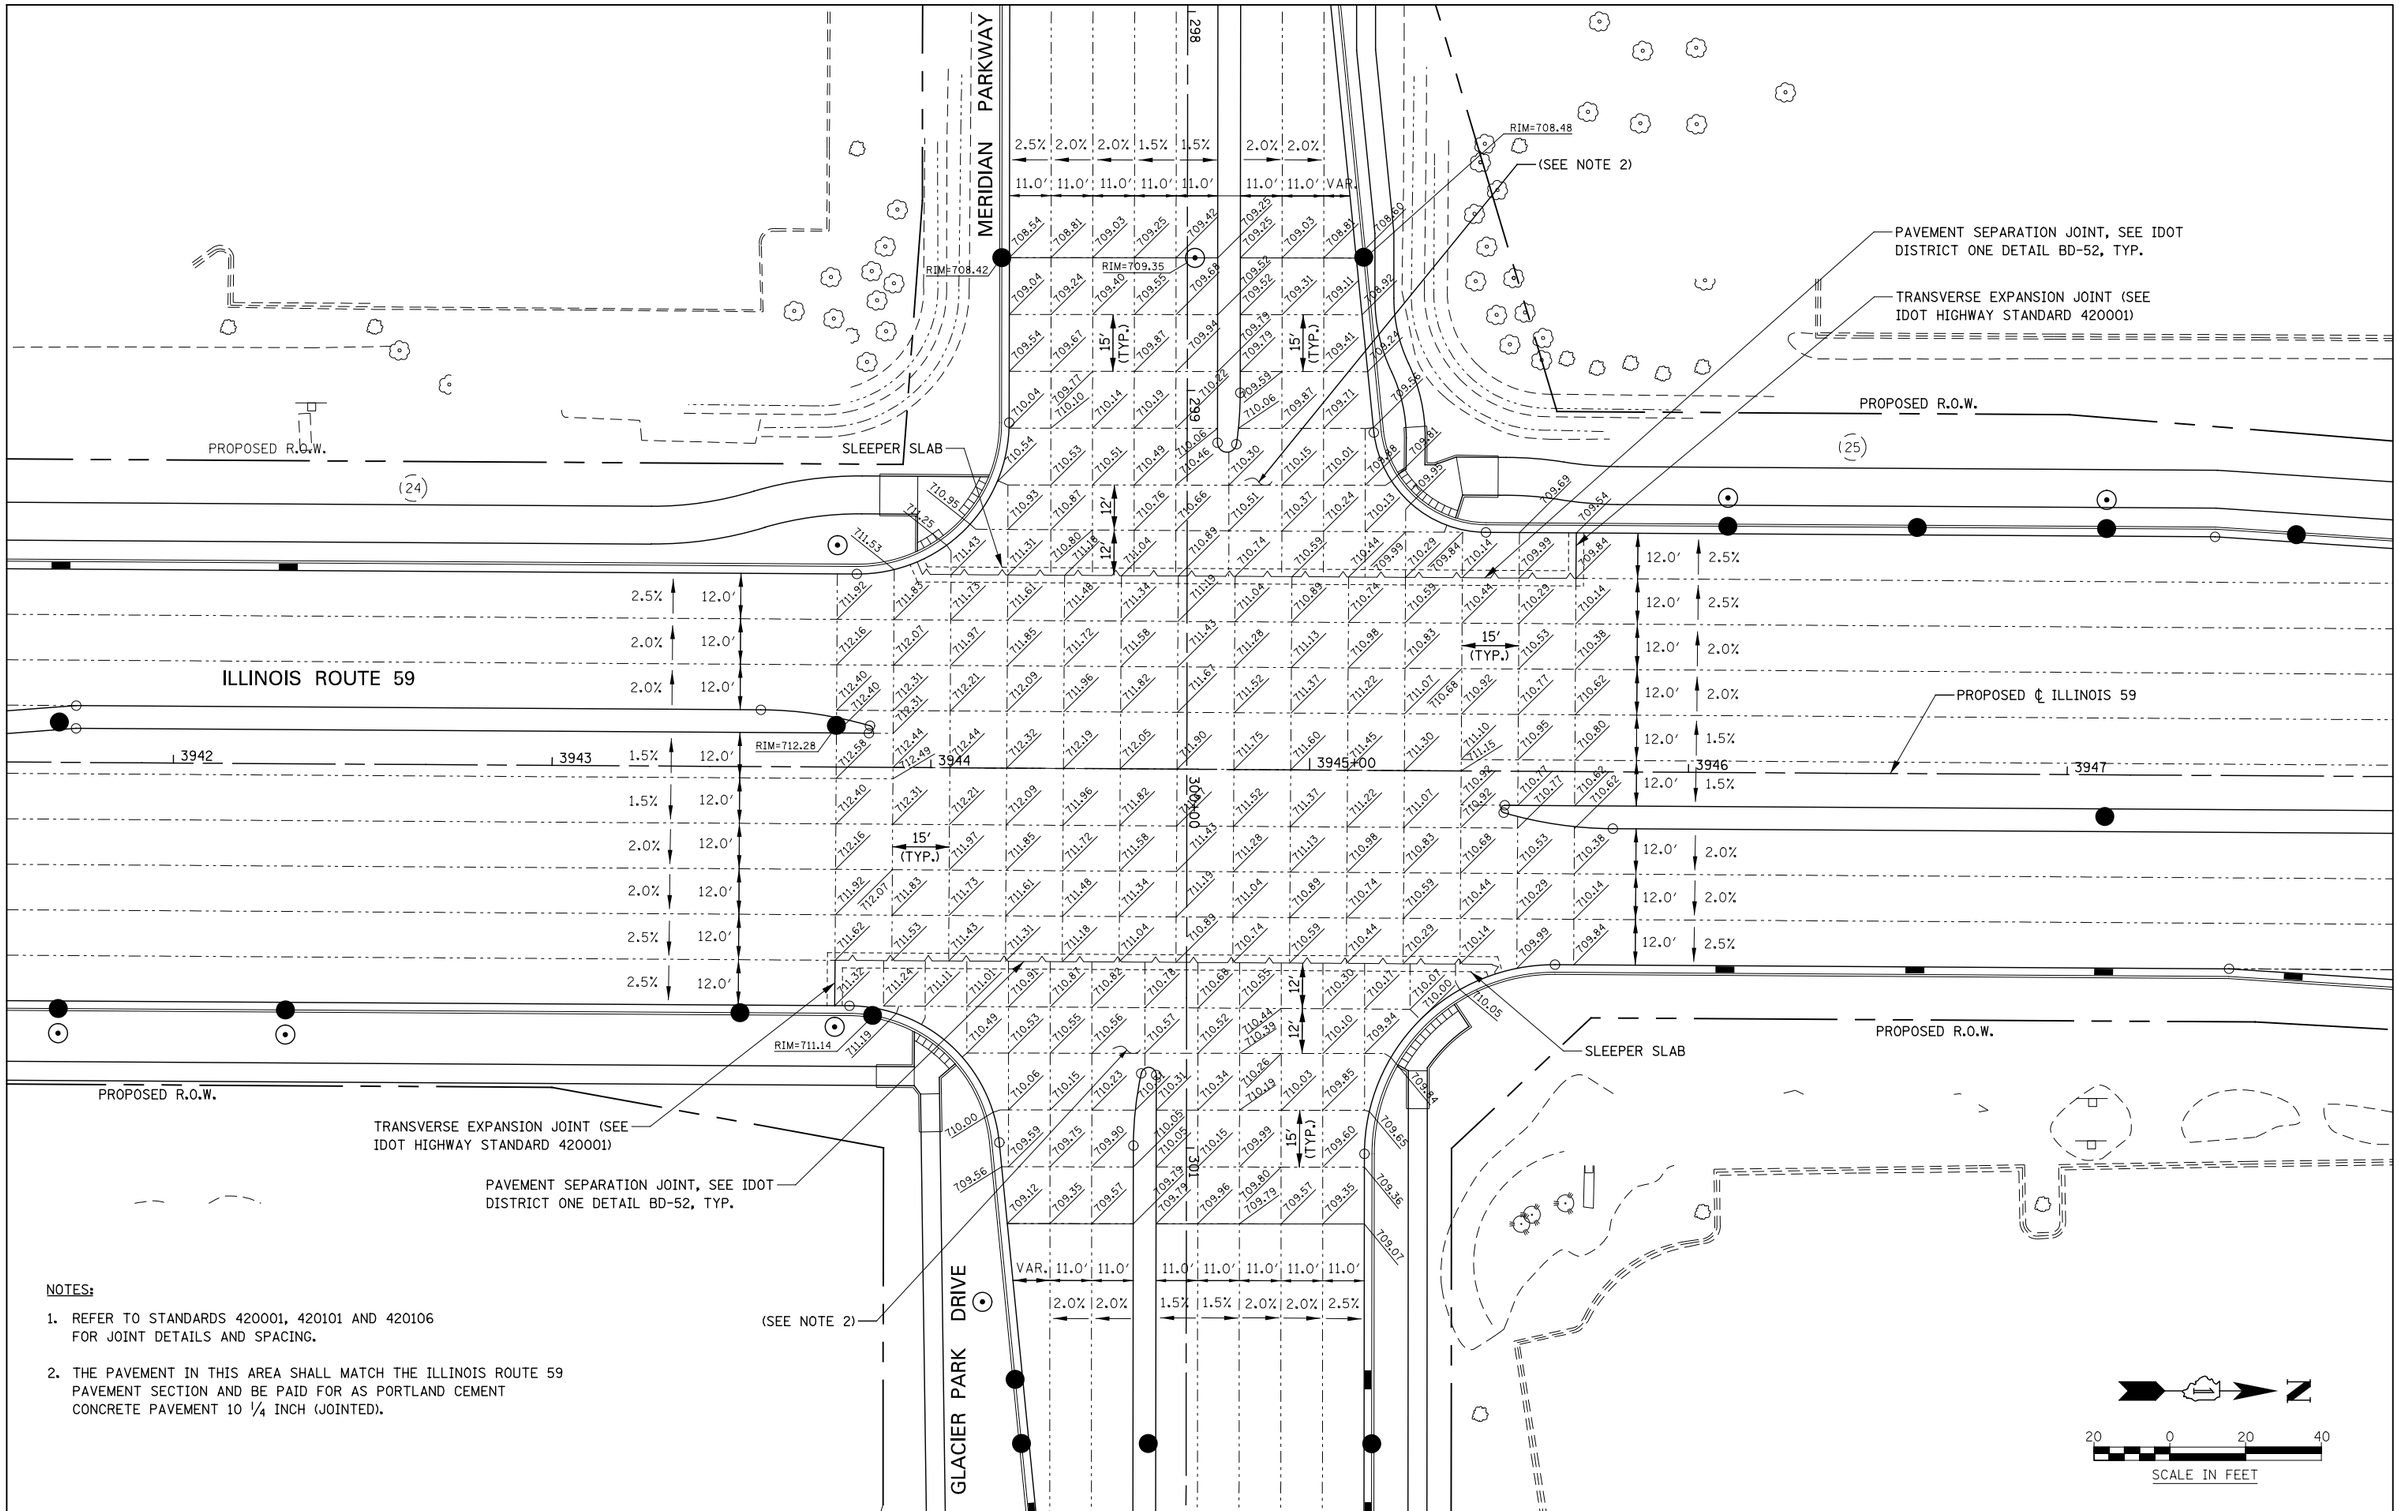

NOTES:

1. REFER TO STANDARDS 420001, 420101 AND 420106 FOR JOINT DETAILS AND SPACING.
2. THE PAVEMENT IN THIS AREA SHALL MATCH THE ILLINOIS ROUTE 59 PAVEMENT SECTION AND BE PAID FOR AS PORTLAND CEMENT CONCRETE PAVEMENT 10 1/4 INCH (JOINTED).

DESIGNED	PJO	REVISED	-
DRAWN	KES	REVISED	-
CHECKED	JCM	REVISED	-
DATE	12/14/2012	REVISED	-

STATE OF ILLINOIS
DEPARTMENT OF TRANSPORTATION

INTERSECTION DETAILS
ILLINOIS ROUTE 59 AND GLACIER PARK DR./MERIDIAN PRKY.

SCALE: AS SHOWN | SHEET NO. 4 OF 9 SHEETS | STA. 3941+56 TO STA. 3947+86

F.A.P. RTE.	SECTION	COUNTY	TOTAL SHEETS	SHEET NO.
338	(112 & 113) WRS-7	DUPAGE	1156	367
		CONTRACT NO. 60R30		
		ILLINOIS FED. AID PROJECT		