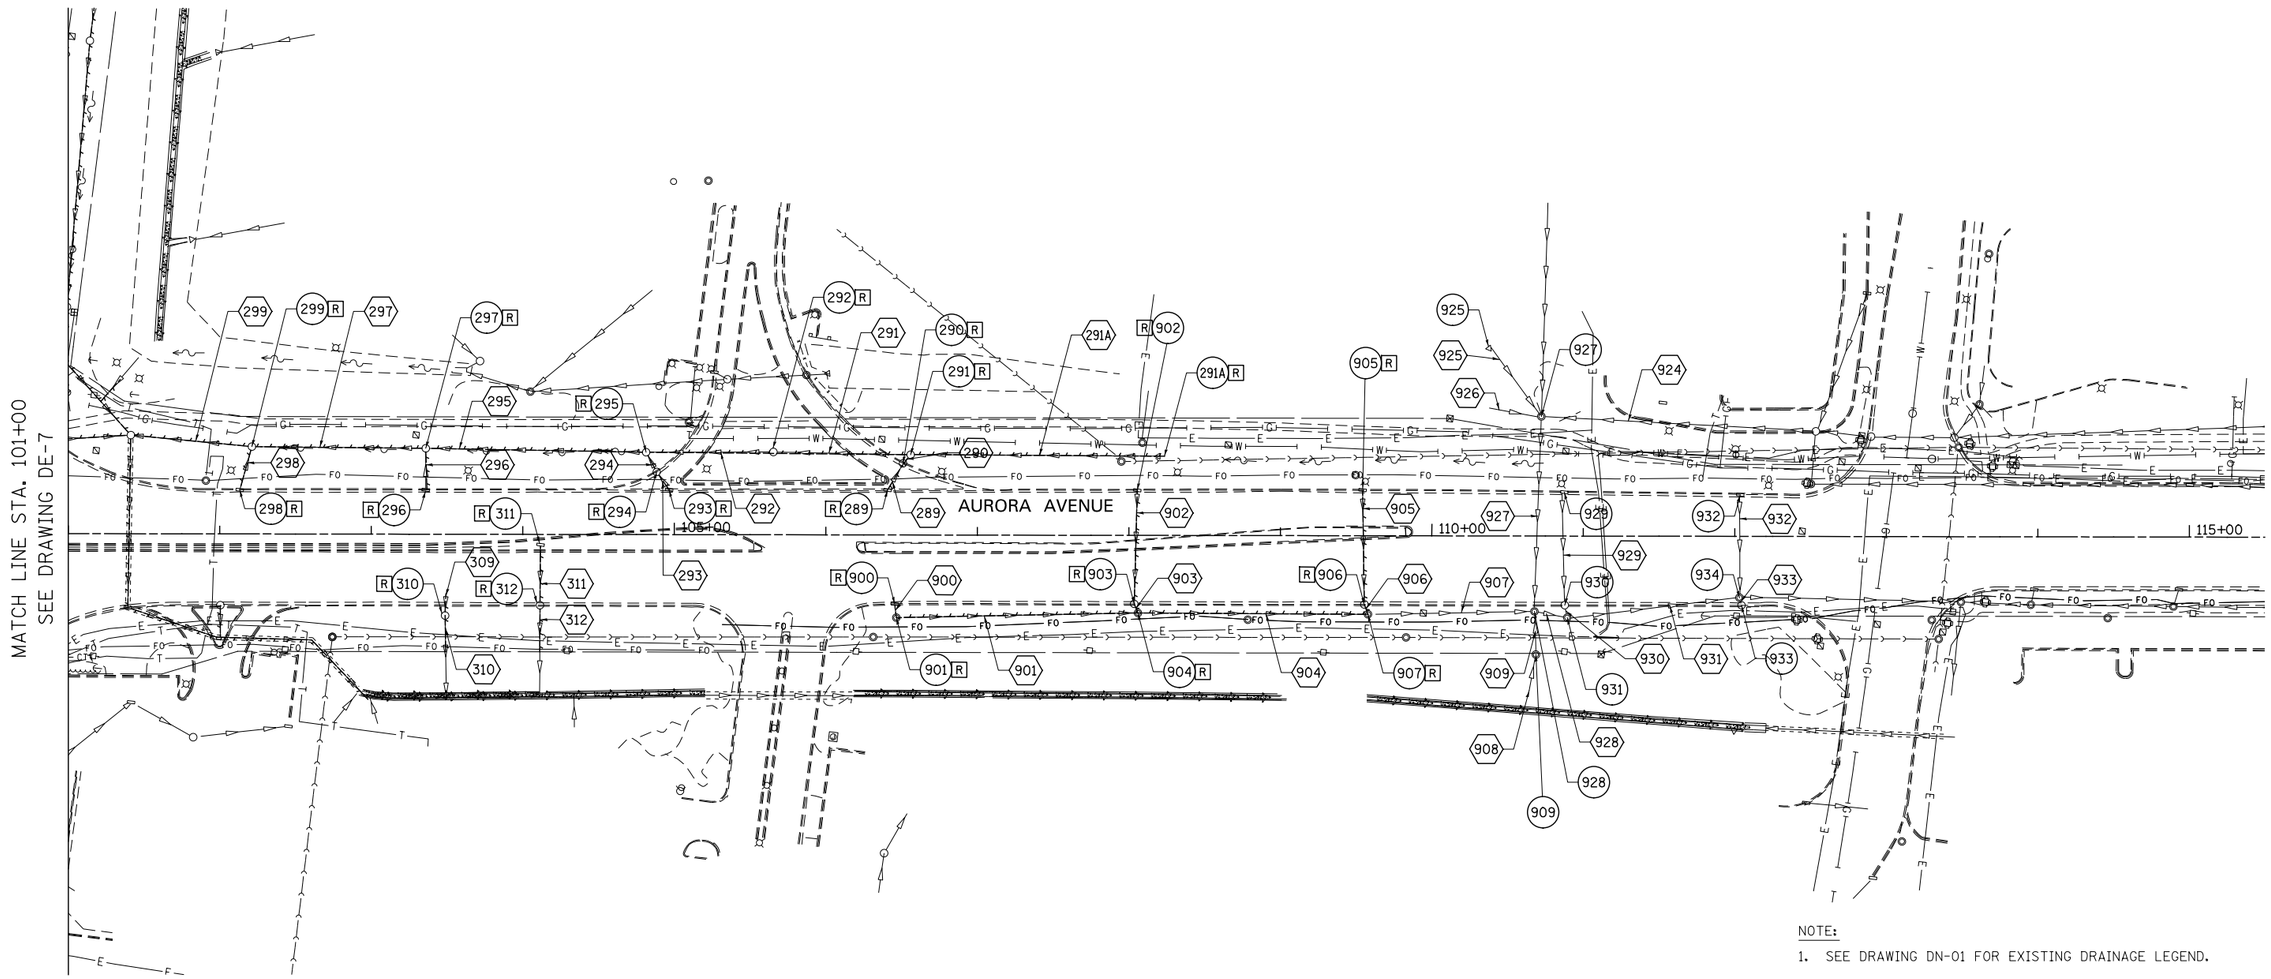

NOTE:

1. SEE DRAWING DN-01 FOR EXISTING DRAINAGE LEGEND.

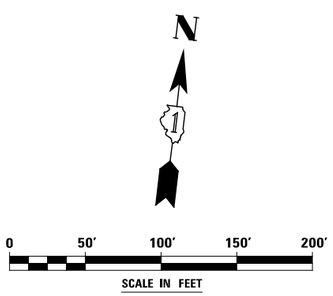

DESIGNED	PJO	REVISED	-
DRAWN	KES	REVISED	-
CHECKED	JCM	REVISED	-
DATE	12/14/2012	REVISED	-

STATE OF ILLINOIS
DEPARTMENT OF TRANSPORTATION

EXISTING DRAINAGE PLAN – AURORA AVENUE

SCALE: AS SHOWN | SHEET NO. 8 OF 15 SHEETS | STA. 101+00 TO STA. END

F.A.P. RTE.	SECTION	COUNTY	TOTAL SHEETS	SHEET NO.
338	(112 & 113) WRS-7	DUPAGE	1156	459
DE-08		CONTRACT NO. 60R30		
	ILLINOIS	FED. AID PROJECT		