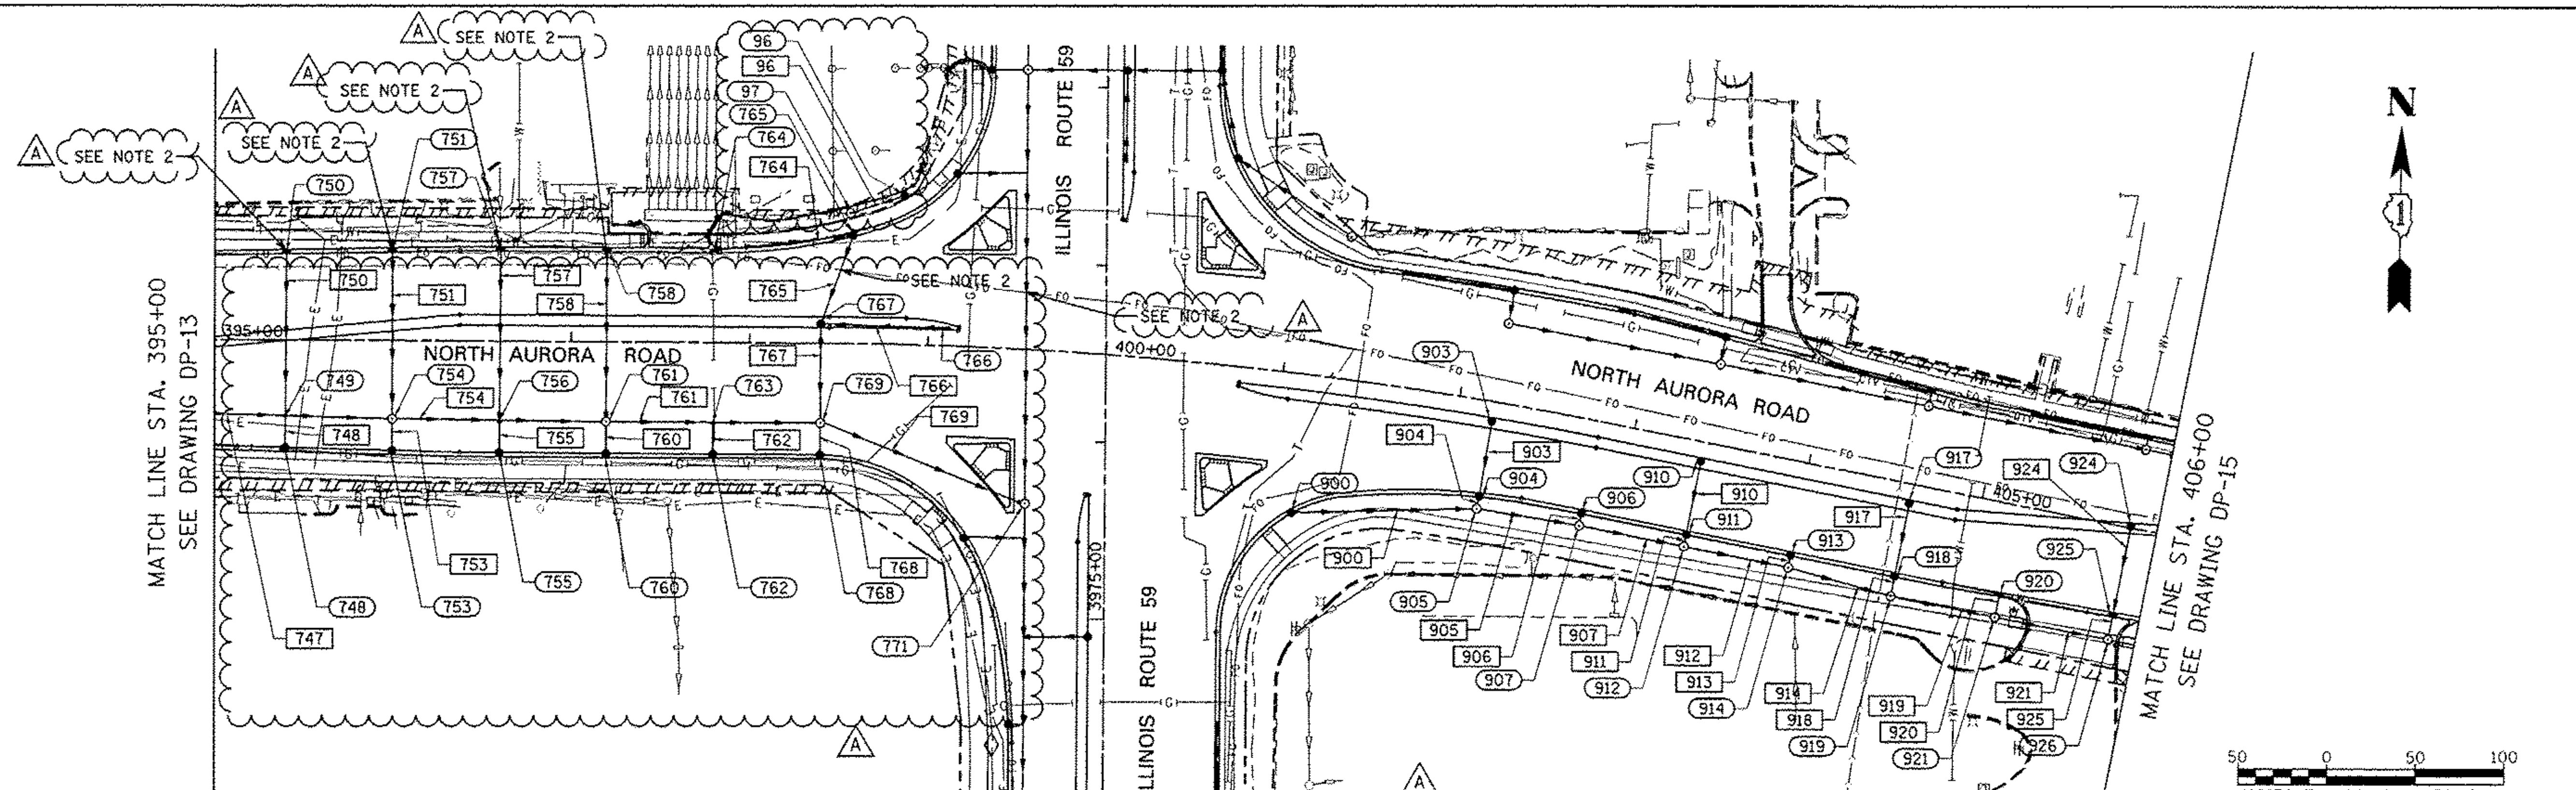

NOTE:
1. SEE DRAWING DN-01 FOR DRAINAGE NOTES AND PROPOSED DRAINAGE LEGEND.
2. AT&T UTILITY DUCT TO REMAIN.

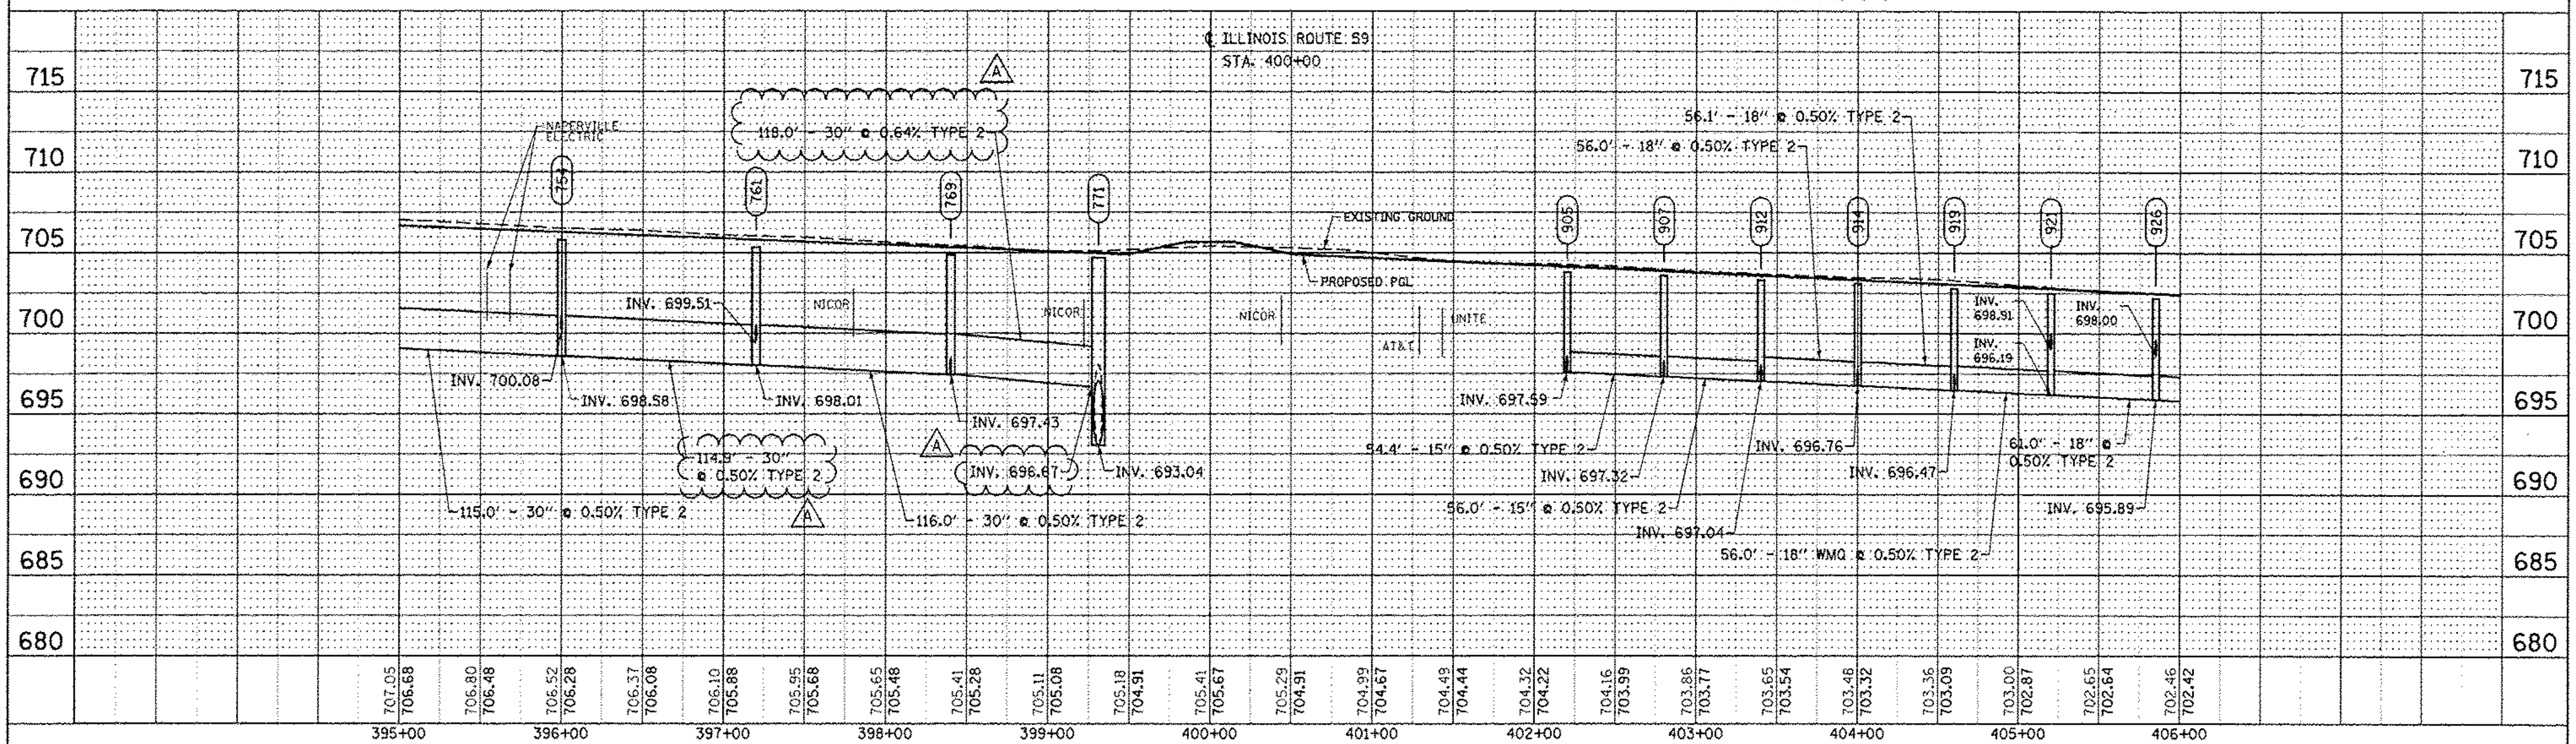

DESIGNED JWM	REVISED - ADDENDUM A 02/20/2013	STATE OF ILLINOIS DEPARTMENT OF TRANSPORTATION
DRAWN KES	REVISED -	
CHECKED JRS	REVISED -	
DATE 12/14/2012	REVISED -	

PROPOSED DRAINAGE PLAN & PROFILE – NORTH AURORA ROAD

SCALE: 1"=50' | SHEET NO. 21 OF 25 SHEETS | STA. 395+00 TO STA. 406+00

F.A.P. RTE.	SECTION	COUNTY	TOTAL SHEETS	SHEET NO.
338	(112 & 113) WRS-7	DUPAGE	1156	487
	DP-14A	CONTRACT NO. 60R30		

FED. ROAD DIST. NO. | ILLINOIS | FED. AID PROJECT