CIVIL ENGINEERING CONSULTANTS
RWA
8619 W. Bryn Mawr Ave., Suite 602
Chicago, IL 60631-3551
773-283-2600 Fax: 773-283-2602
www.RWAengineers.com
Regina Webster & Associates, Inc.

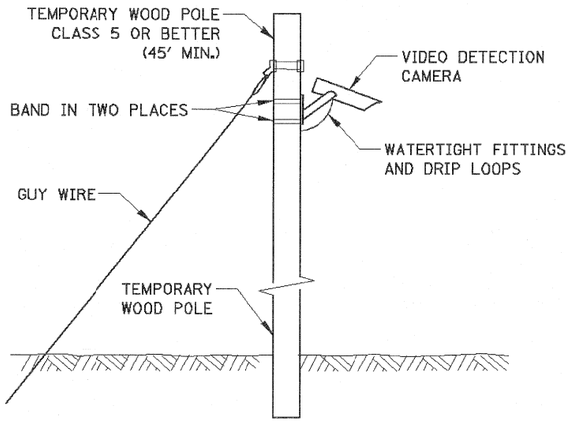

TEMPORARY VIDEO DETECTION MOUNTING DETAIL
(NOT TO SCALE)

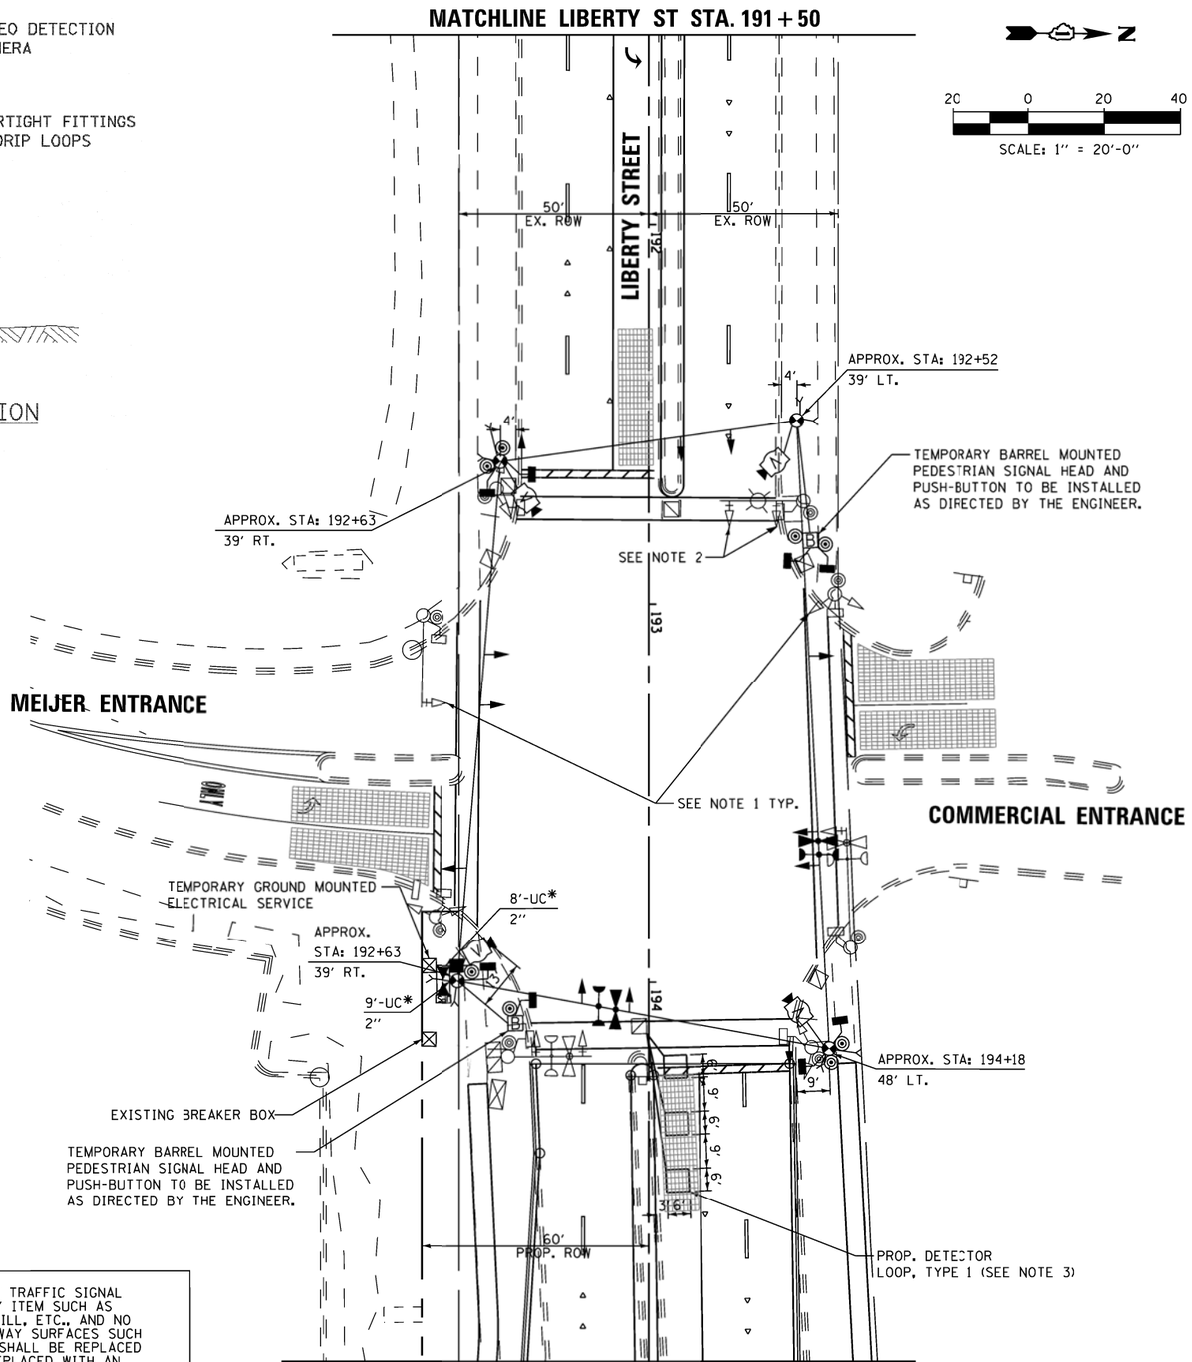

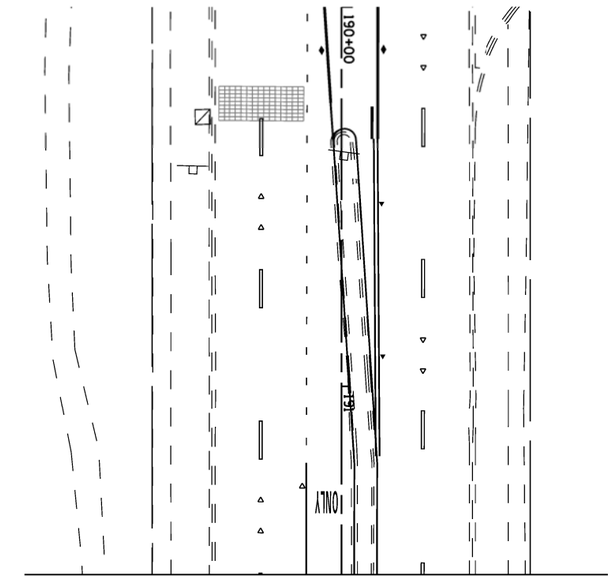

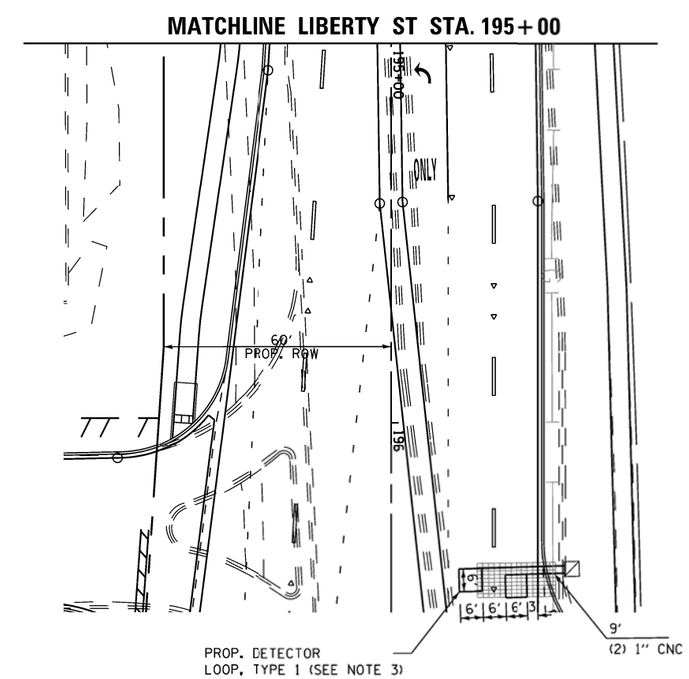

* THE COST FOR THE 2" CONDUIT AND THE TEMPORARY GROUND MOUNTED ELECTRICAL SERVICE SHALL BE INCLUDED IN THE COST FOR TEMPORARY TRAFFIC SIGNAL INSTALLATION.

NOTES:

1. ALL EXISTING SIGNAL HEADS SHALL BE BAGGED WHILE TEMPORARY TRAFFIC SIGNAL IS IN OPERATION.
2. EXISTING HEADS TO BE REMOVED AFTER ACTIVATION OF THE TEMPORARY TRAFFIC SIGNAL, STORED BY THE CONTRACTOR, AND RE-INSTALLED PRIOR TO DE-ACTIVATION OF THE TEMPORARY TRAFFIC SIGNALS.
3. PROPOSED DETECTOR LOOPS TO BE SPLICED TO EXISTING LEAD-IN CABLE. LOOPS SHALL BE INSTALLED IN THE BINDER COURSE FOR THE PROPOSED PAVEMENT.

THE CONTRACTOR SHALL INSTALL A WOOD SUPPORT PLATFORM AS SHOWN ON THE DISTRICT 1 SIGNAL DETAIL SHEETS FOR BOTH THE CONTROLLER CABINET AND UPS.

RESTORATION OF WORK AREA. RESTORATION OF THE TRAFFIC SIGNAL WORK AREA SHALL BE INCLUDED IN THE RELATED PAY ITEM SUCH AS FOUNDATION, CONDUIT, HANDHOLE, TRENCH AND BACKFILL, ETC., AND NO EXTRA COMPENSATION SHALL BE ALLOWED. ALL ROADWAY SURFACES SUCH AS SHOULDERS, MEDIAN, SIDEWALKS, PAVEMENT ETC. SHALL BE REPLACED IN KIND. ALL DAMAGE TO MOWED LAWNS SHALL BE REPLACED WITH AN APPROVED SOD, AND ALL DAMAGE TO UNMOWED FIELDS SHALL BE SEEDED IN ACCORDANCE WITH STANDARD SPECIFICATIONS 252 AND 250 RESPECTIVELY.

FILE NAME = K:\Projects\090059\Design\Sheet Files\6799rwa59tempLCI.dgn	USER NAME = $USER$	DESIGNED - DW	REVISED -
		DRAWN - JDH	REVISED -
	PLOT SCALE = $SCALE$	CHECKED - KMM	REVISED -
	PLOT DATE = 12/6/2012	DATE -	REVISED -

STATE OF ILLINOIS
DEPARTMENT OF TRANSPORTATION

TEMPORARY TRAFFIC SIGNAL INSTALLATION
LIBERTY ST AT MEIJER ENTRANCE/COMMERCIAL ENTRANCE

SCALE: 1"=20' | SHEET NO. 1 OF 3 SHEETS | STA. | TO STA.

F.A. RTE.	SECTION	COUNTY	TOTAL SHEETS	SHEET NO.
338	(112 & 113) WRS-7	DUPAGE	1156	630
	TS-38	CONTRACT NO. 60R30		
		ILLINOIS FED. AID PROJECT		