FOR CONTINUATION OF IMPROVEMENT
SEE ILLINOIS ROUTE 59
PLAN-PROFILE SHEETS

STA. 3944+67.58 ILLINOIS ROUTE 59 =
STA. 100+00.00 MERIDIAN PKWY./GLACIER PARK DR.

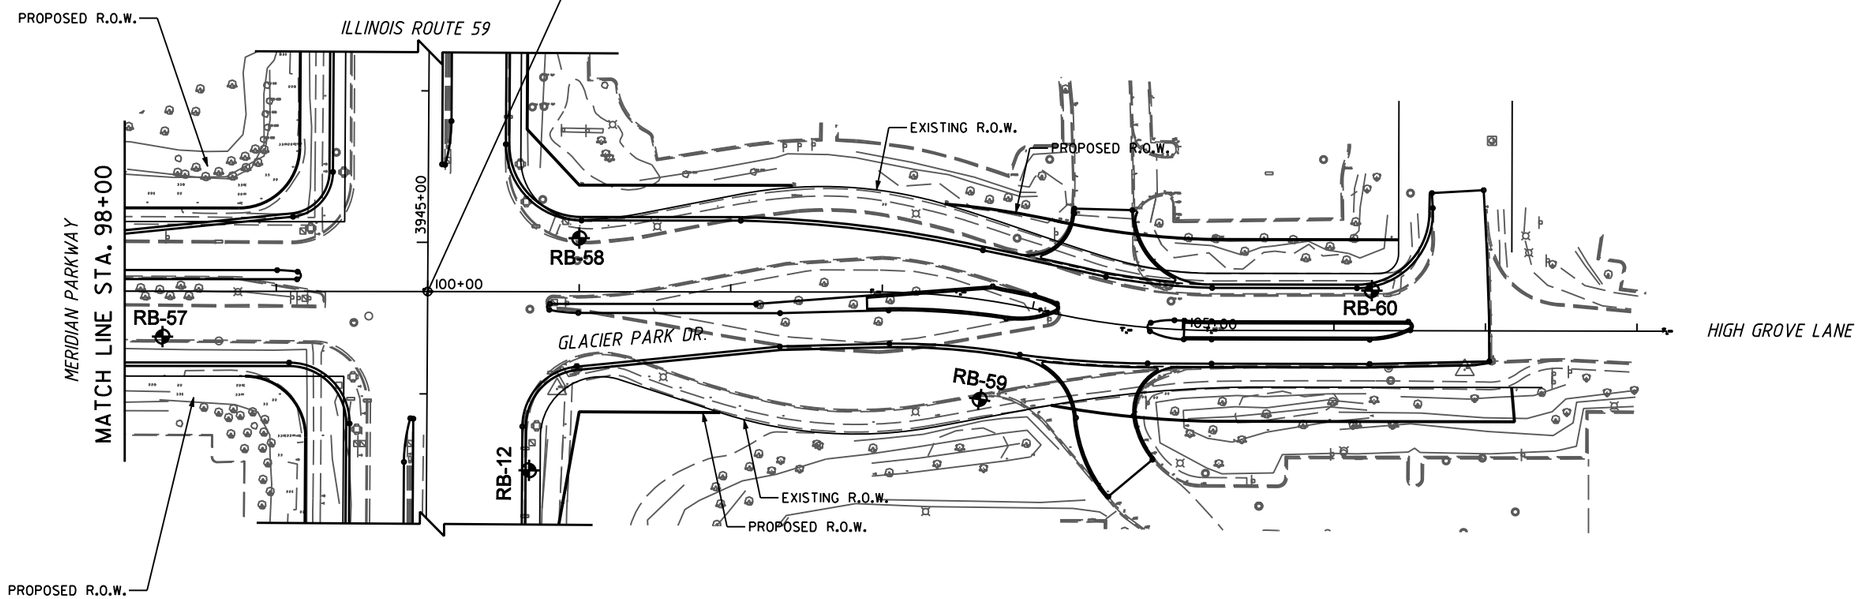

N

HORIZONTAL SCALE: 1"=50'-0"

VERTICAL SCALE: 1"=5'-0"

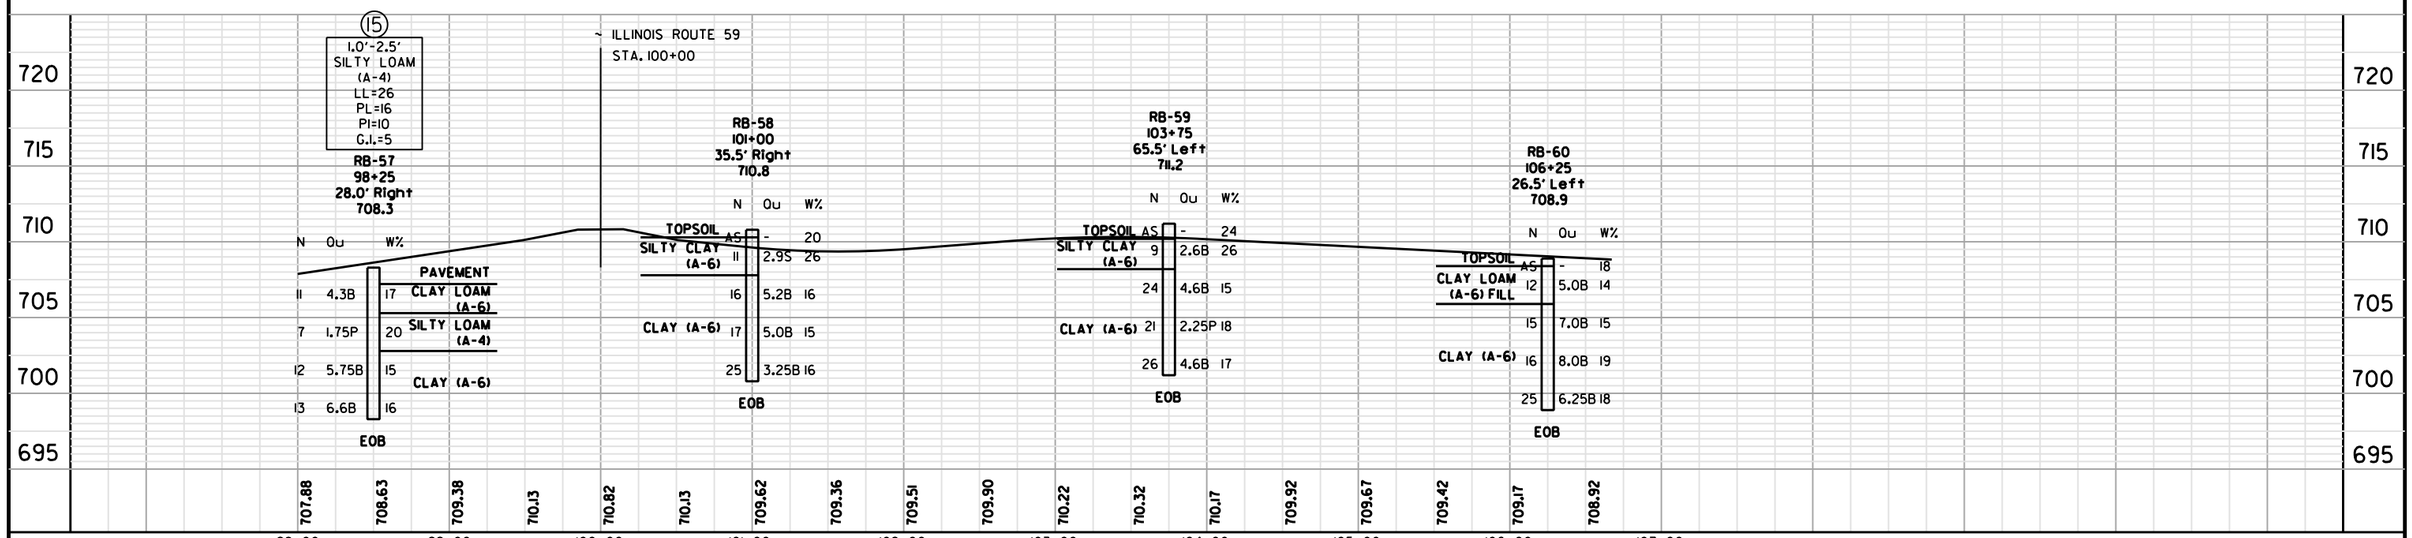

PLAN
SURVEYED
PLOTTED
ALIGNMENT CHECKED
RT. OF WAY CHECKED
CADD FILE NAME
NOTE BOOK
NO.
BY
DATE

PROFILE
SURVEYED
PLOTTED
GRADES CHECKED
B.M. NOTED
STRUCTURE NOTAT'NS CHKD
NOTE BOOK
NO.
BY
DATE

Geo Services, Inc.
Geotechnical, Environmental & Civil Engineering
805 Amherst Court, Suite 204
Naperville, Illinois 60565
(630) 355-2838

USER NAME =	DESIGNED - RWC	REVISED -	
	DRAWN - RWC	REVISED -	
PLOT SCALE =	CHECKED - AJP	REVISED -	
PLOT DATE =	DATE - 3/24/2011	REVISED -	

STATE OF ILLINOIS
DEPARTMENT OF TRANSPORTATION

SOIL BORING
PLAN / PROFILE MERIDIAN PKWY./GLACIER PARK DR.

SCALE: | SHEET NO. OF SHEETS | STA. 98+00 TO STA. 108+00

F.A.P. RTE.	SECTION	COUNTY	TOTAL SHEETS	SHEET NO.
338/IL 59	~~(112 & 113) WRS-5~~	DUPAGE	1156	888
		CONTRACT NO. 60R30		
FED. ROAD DIST. NO.	ILLINOIS	FED. AID PROJECT		