| FINAL SURVEY | BY | DATE |
|---|---|---|
| SURVEYED | | |
| PLOTTED | | |
| TEMPLATE | | |
| NOTE BOOK | | |
| AREAS | | |
| NO. | AREAS CHECKED | |

| ORIGINAL SURVEY | BY | DATE |
|---|---|---|
| SURVEYED | | |
| PLOTTED | | |
| TEMPLATE | | |
| NOTE BOOK | | |
| AREAS | | |
| NO. | AREAS CHECKED | |

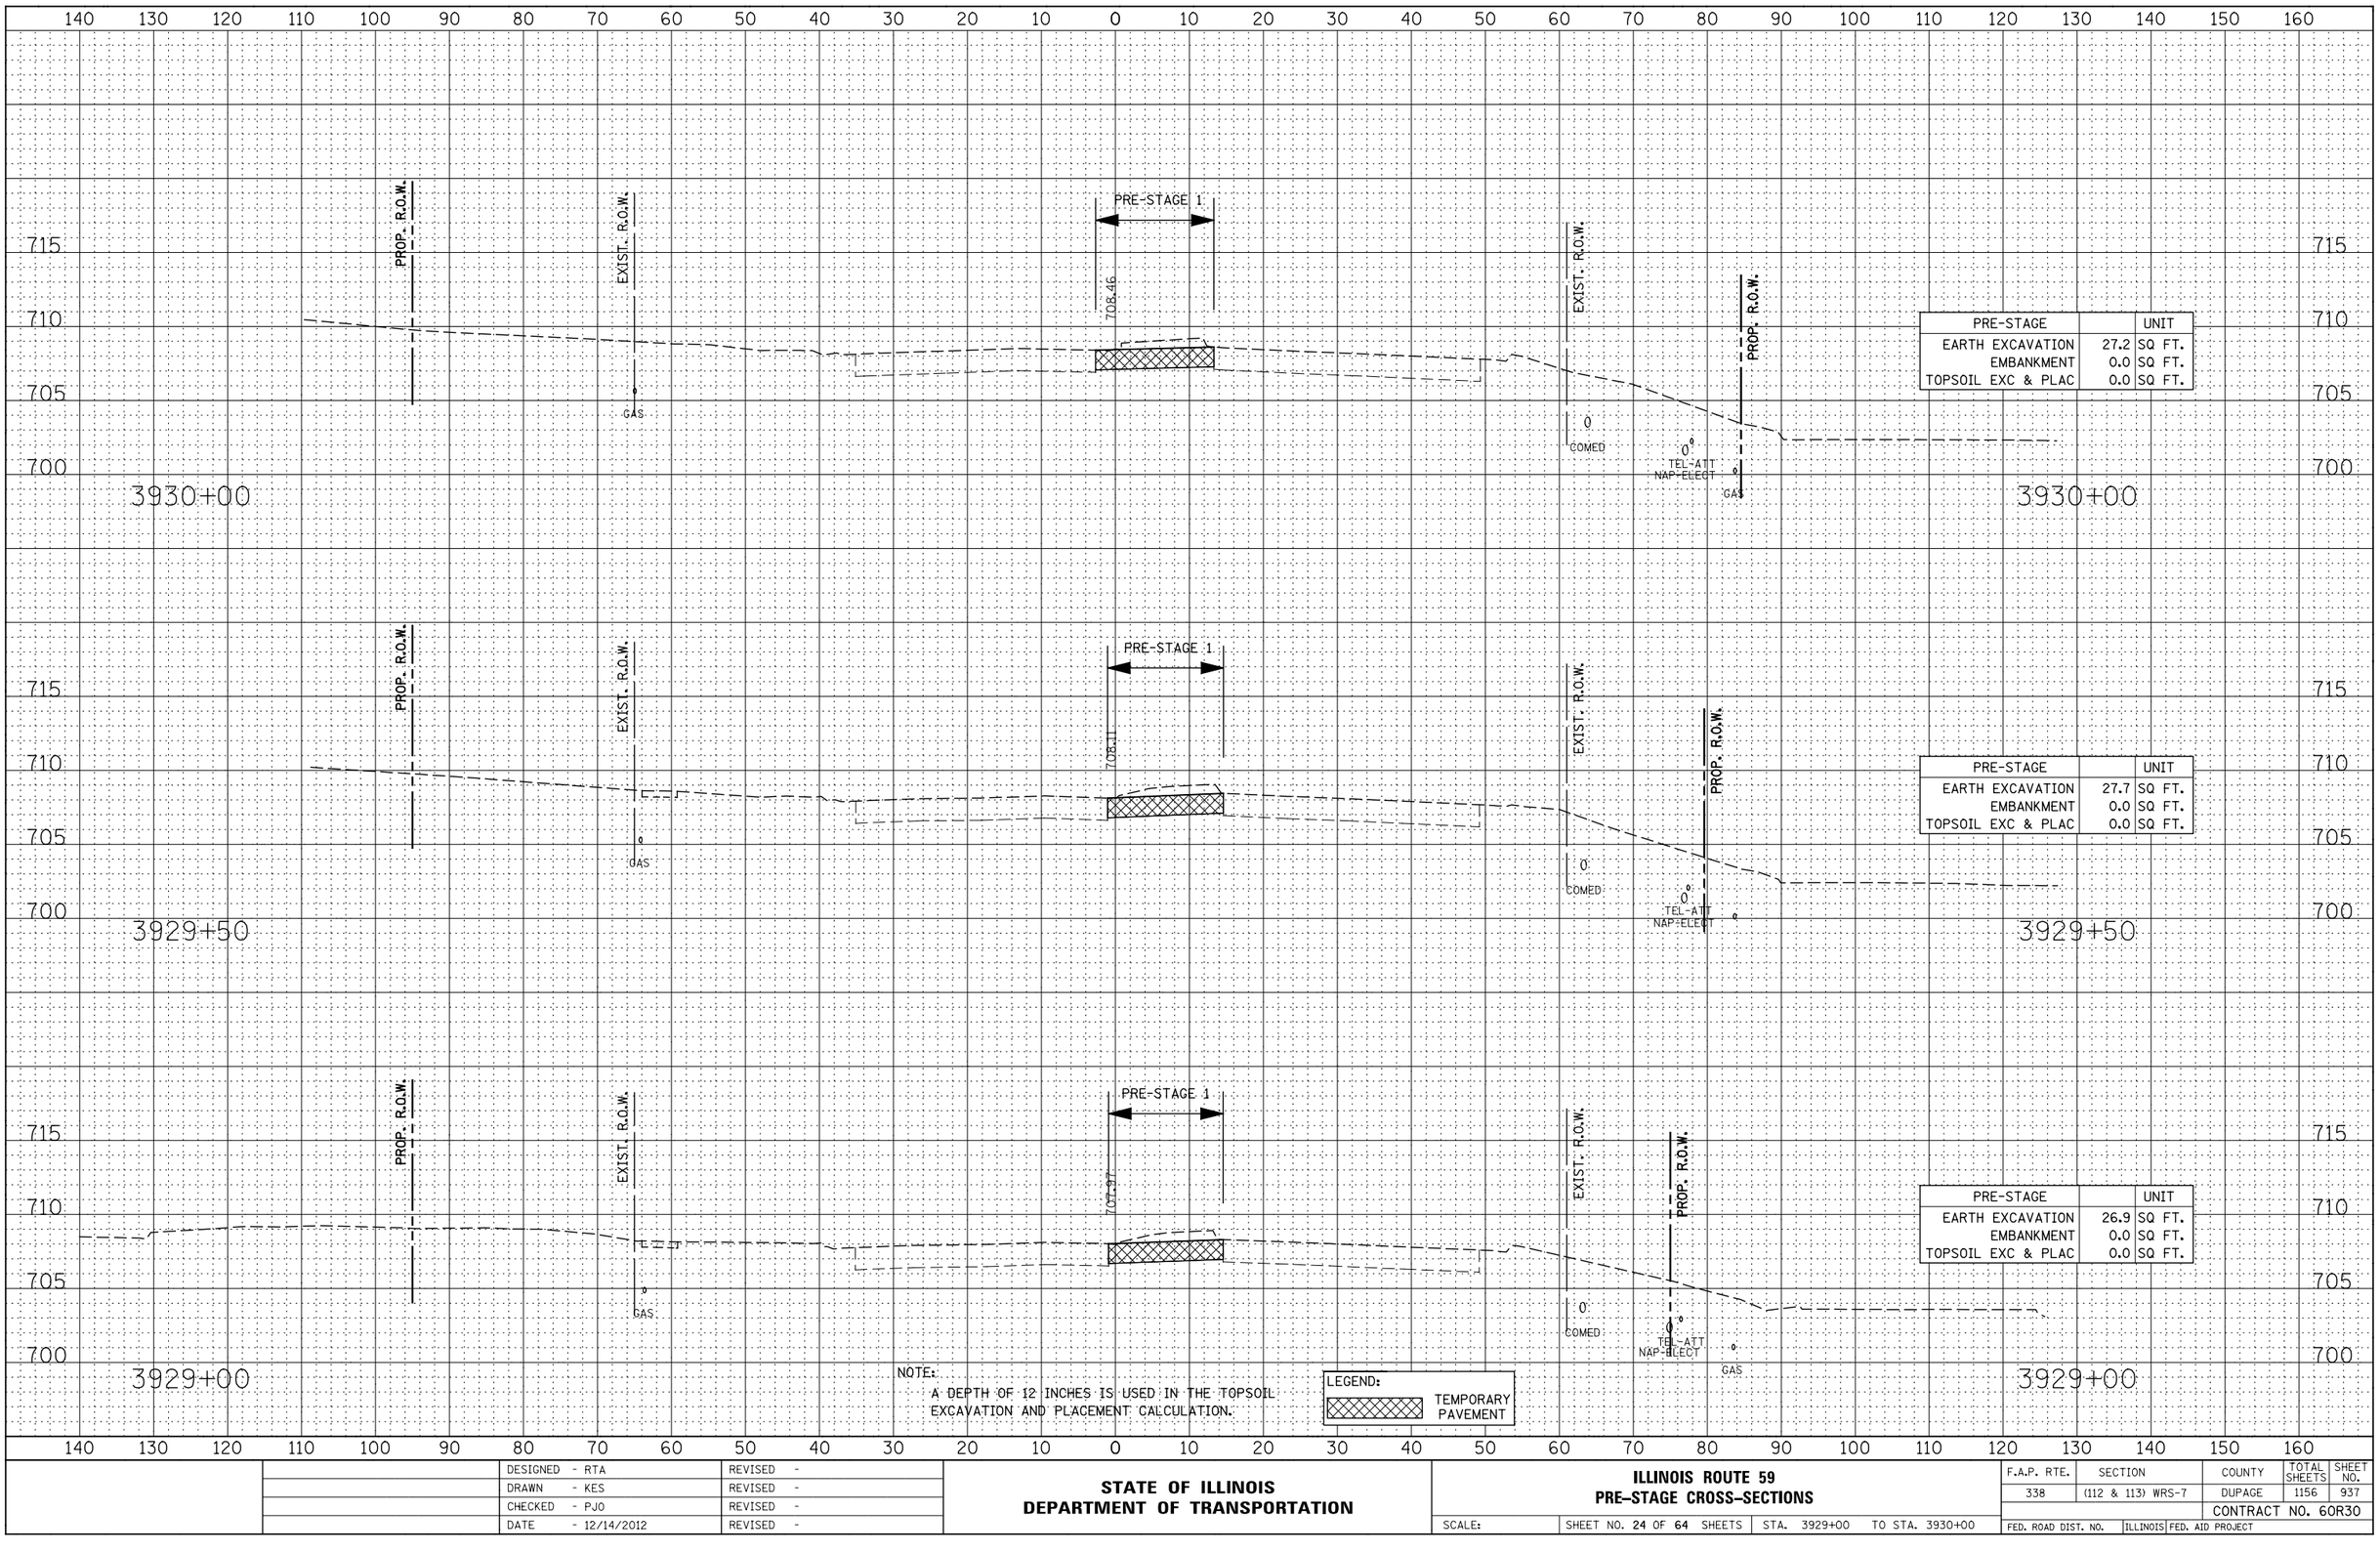


NOTE:
A DEPTH OF 12 INCHES IS USED IN THE TOPSOIL EXCAVATION AND PLACEMENT CALCULATION.

LEGEND:
TEMPORARY PAVEMENT

| | | | |
|---|---|---|---|
| | DESIGNED - RTA | REVISED - | |
| | DRAWN - KES | REVISED - | |
| | CHECKED - PJO | REVISED - | |
| | DATE - 12/14/2012 | REVISED - | |

**STATE OF ILLINOIS**
**DEPARTMENT OF TRANSPORTATION**

**ILLINOIS ROUTE 59**
**PRE-STAGE CROSS-SECTIONS**

SCALE: | SHEET NO. 24 OF 64 SHEETS | STA. 3929+00 | TO STA. 3930+00

| F.A.P. RTE. | SECTION | COUNTY | TOTAL SHEETS | SHEET NO. |
|---|---|---|---|---|
| 338 | (112 & 113) WRS-7 | DUPAGE | 1156 | 937 |
| | | CONTRACT NO. 60R30 | | |
| FED. ROAD DIST. NO. | ILLINOIS | FED. AID PROJECT | | |