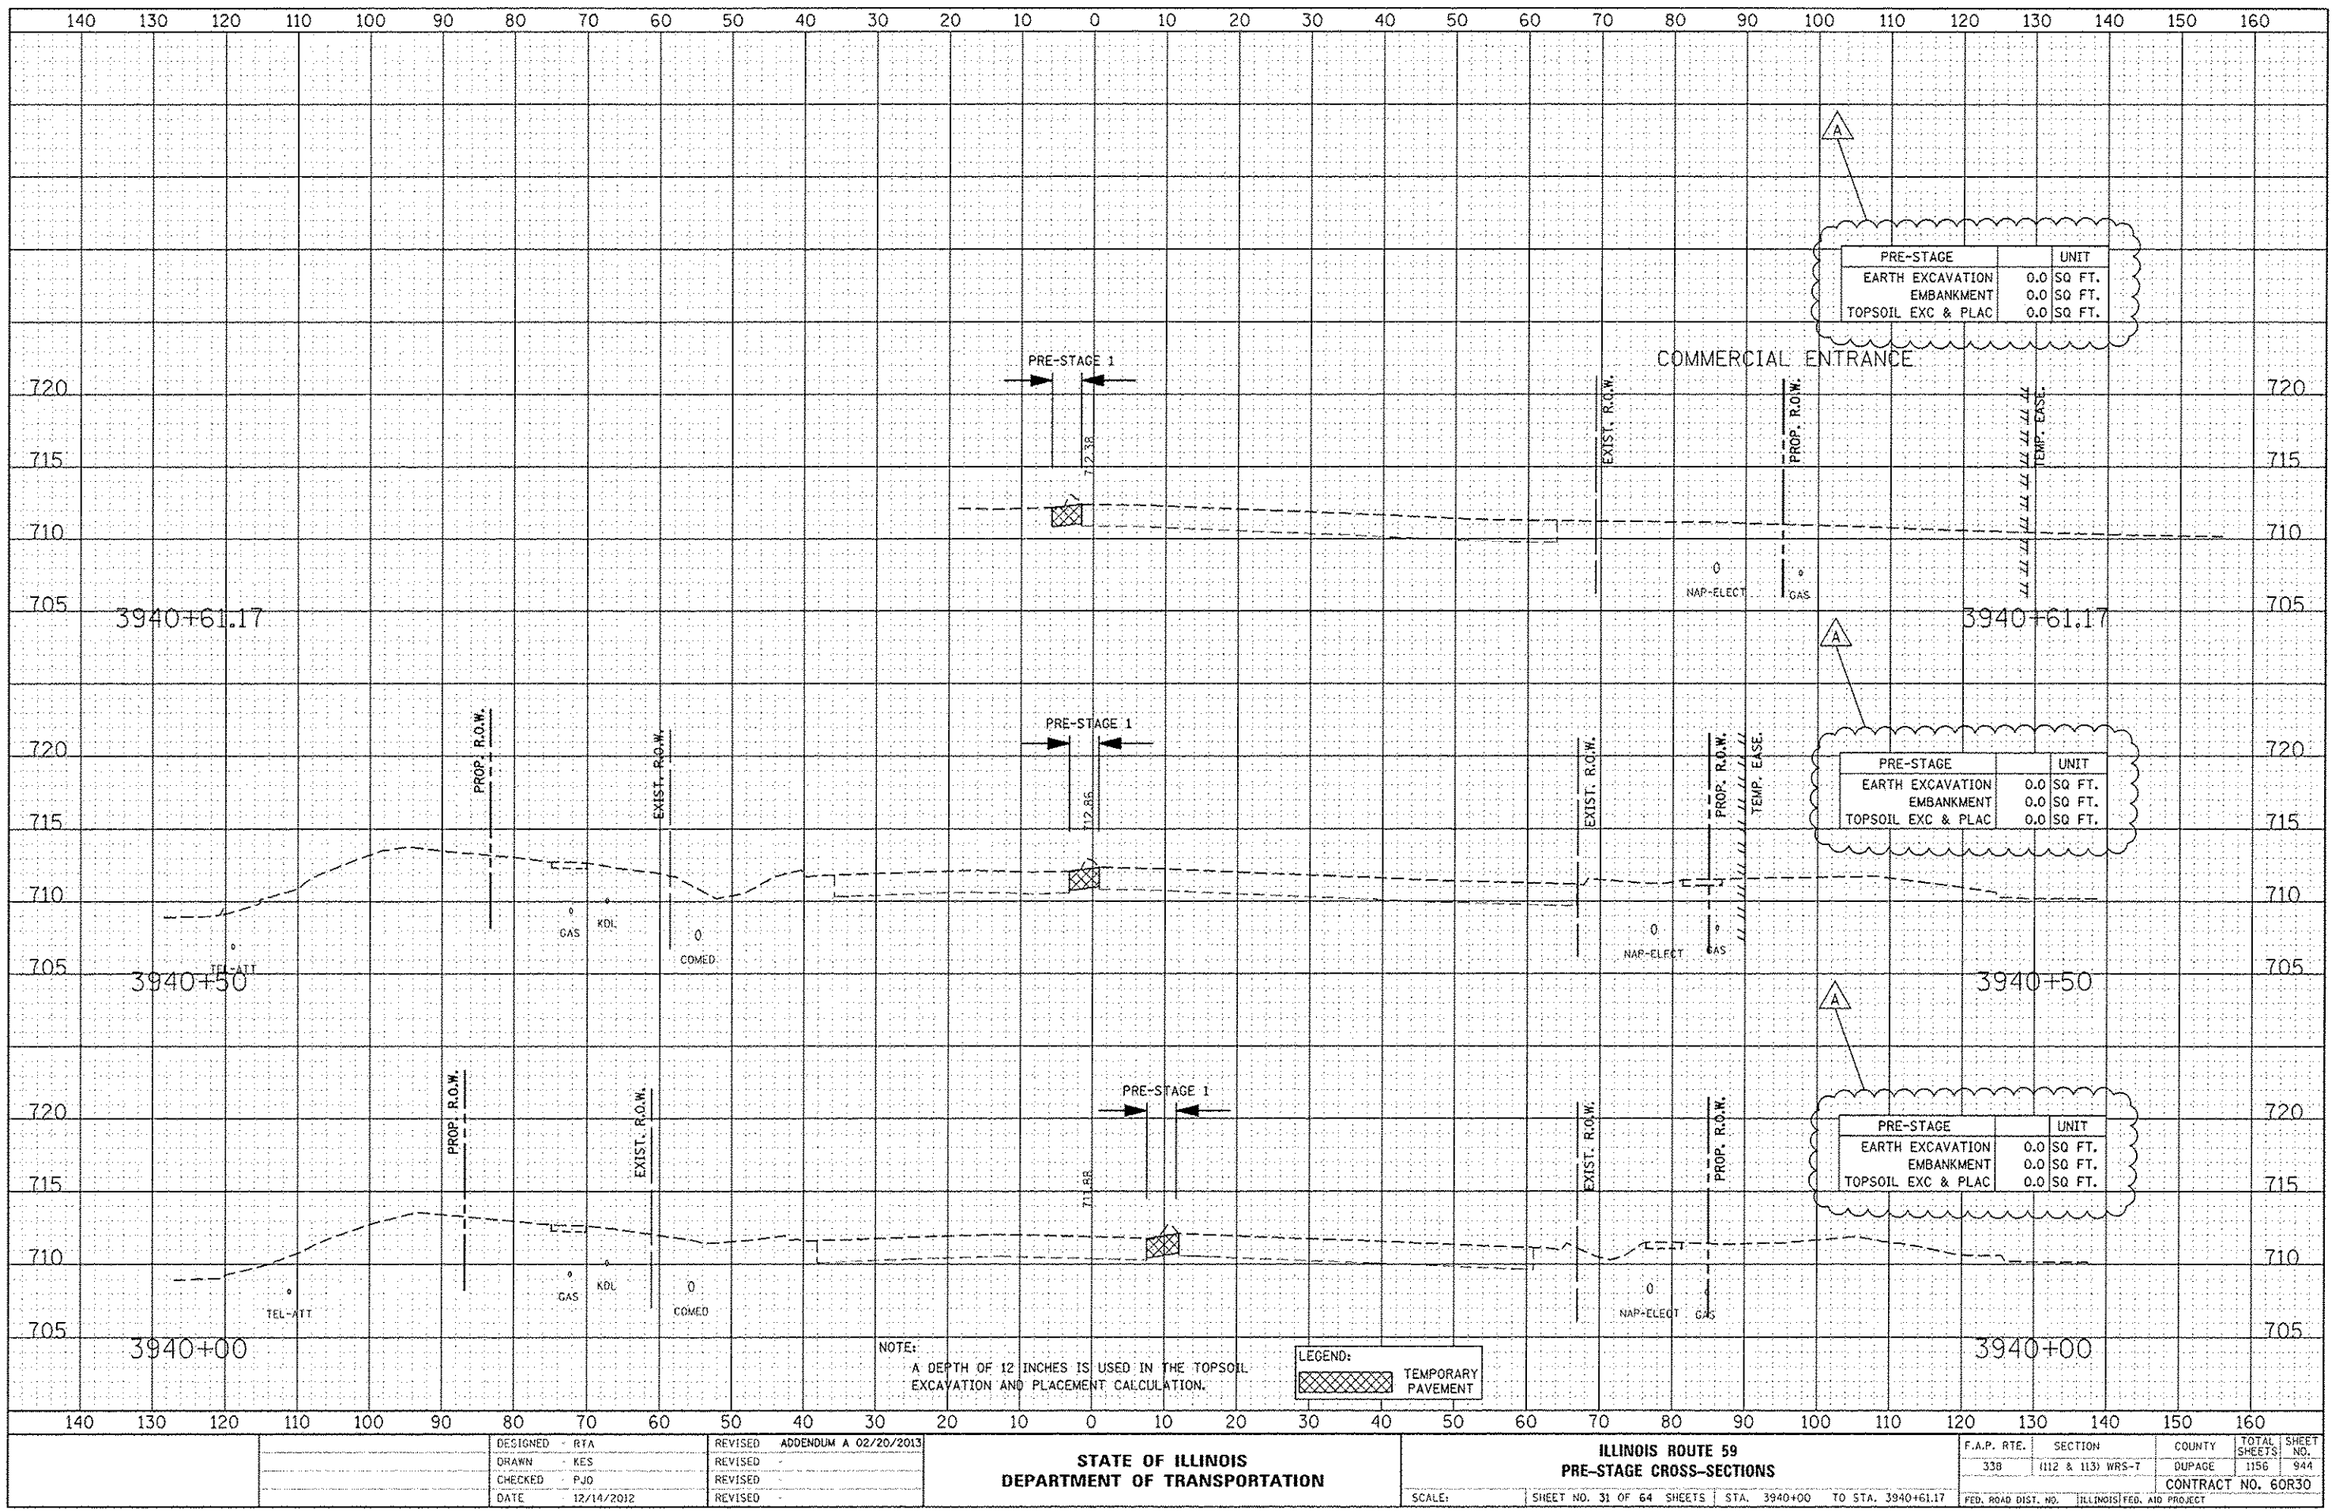

	DESIGNED - RTA	REVISED ADDENDUM A 02/20/2013	
	DRAWN - KES	REVISED -	
	CHECKED - PJO	REVISED -	
	DATE - 12/14/2012	REVISED -	

STATE OF ILLINOIS
DEPARTMENT OF TRANSPORTATION

ILLINOIS ROUTE 59
PRE-STAGE CROSS-SECTIONS

SCALE: | SHEET NO. 31 OF 64 SHEETS | STA. 3940+00 | TO STA. 3940+61.17

F.A.P. RTE.	SECTION	COUNTY	TOTAL SHEETS	SHEET NO.
338	(112 & 113) WRS-7	DUPAGE	1156	944
		CONTRACT NO. 60R30		

FED. ROAD DIST. NO. | ILLINOIS | FED. AID PROJECT