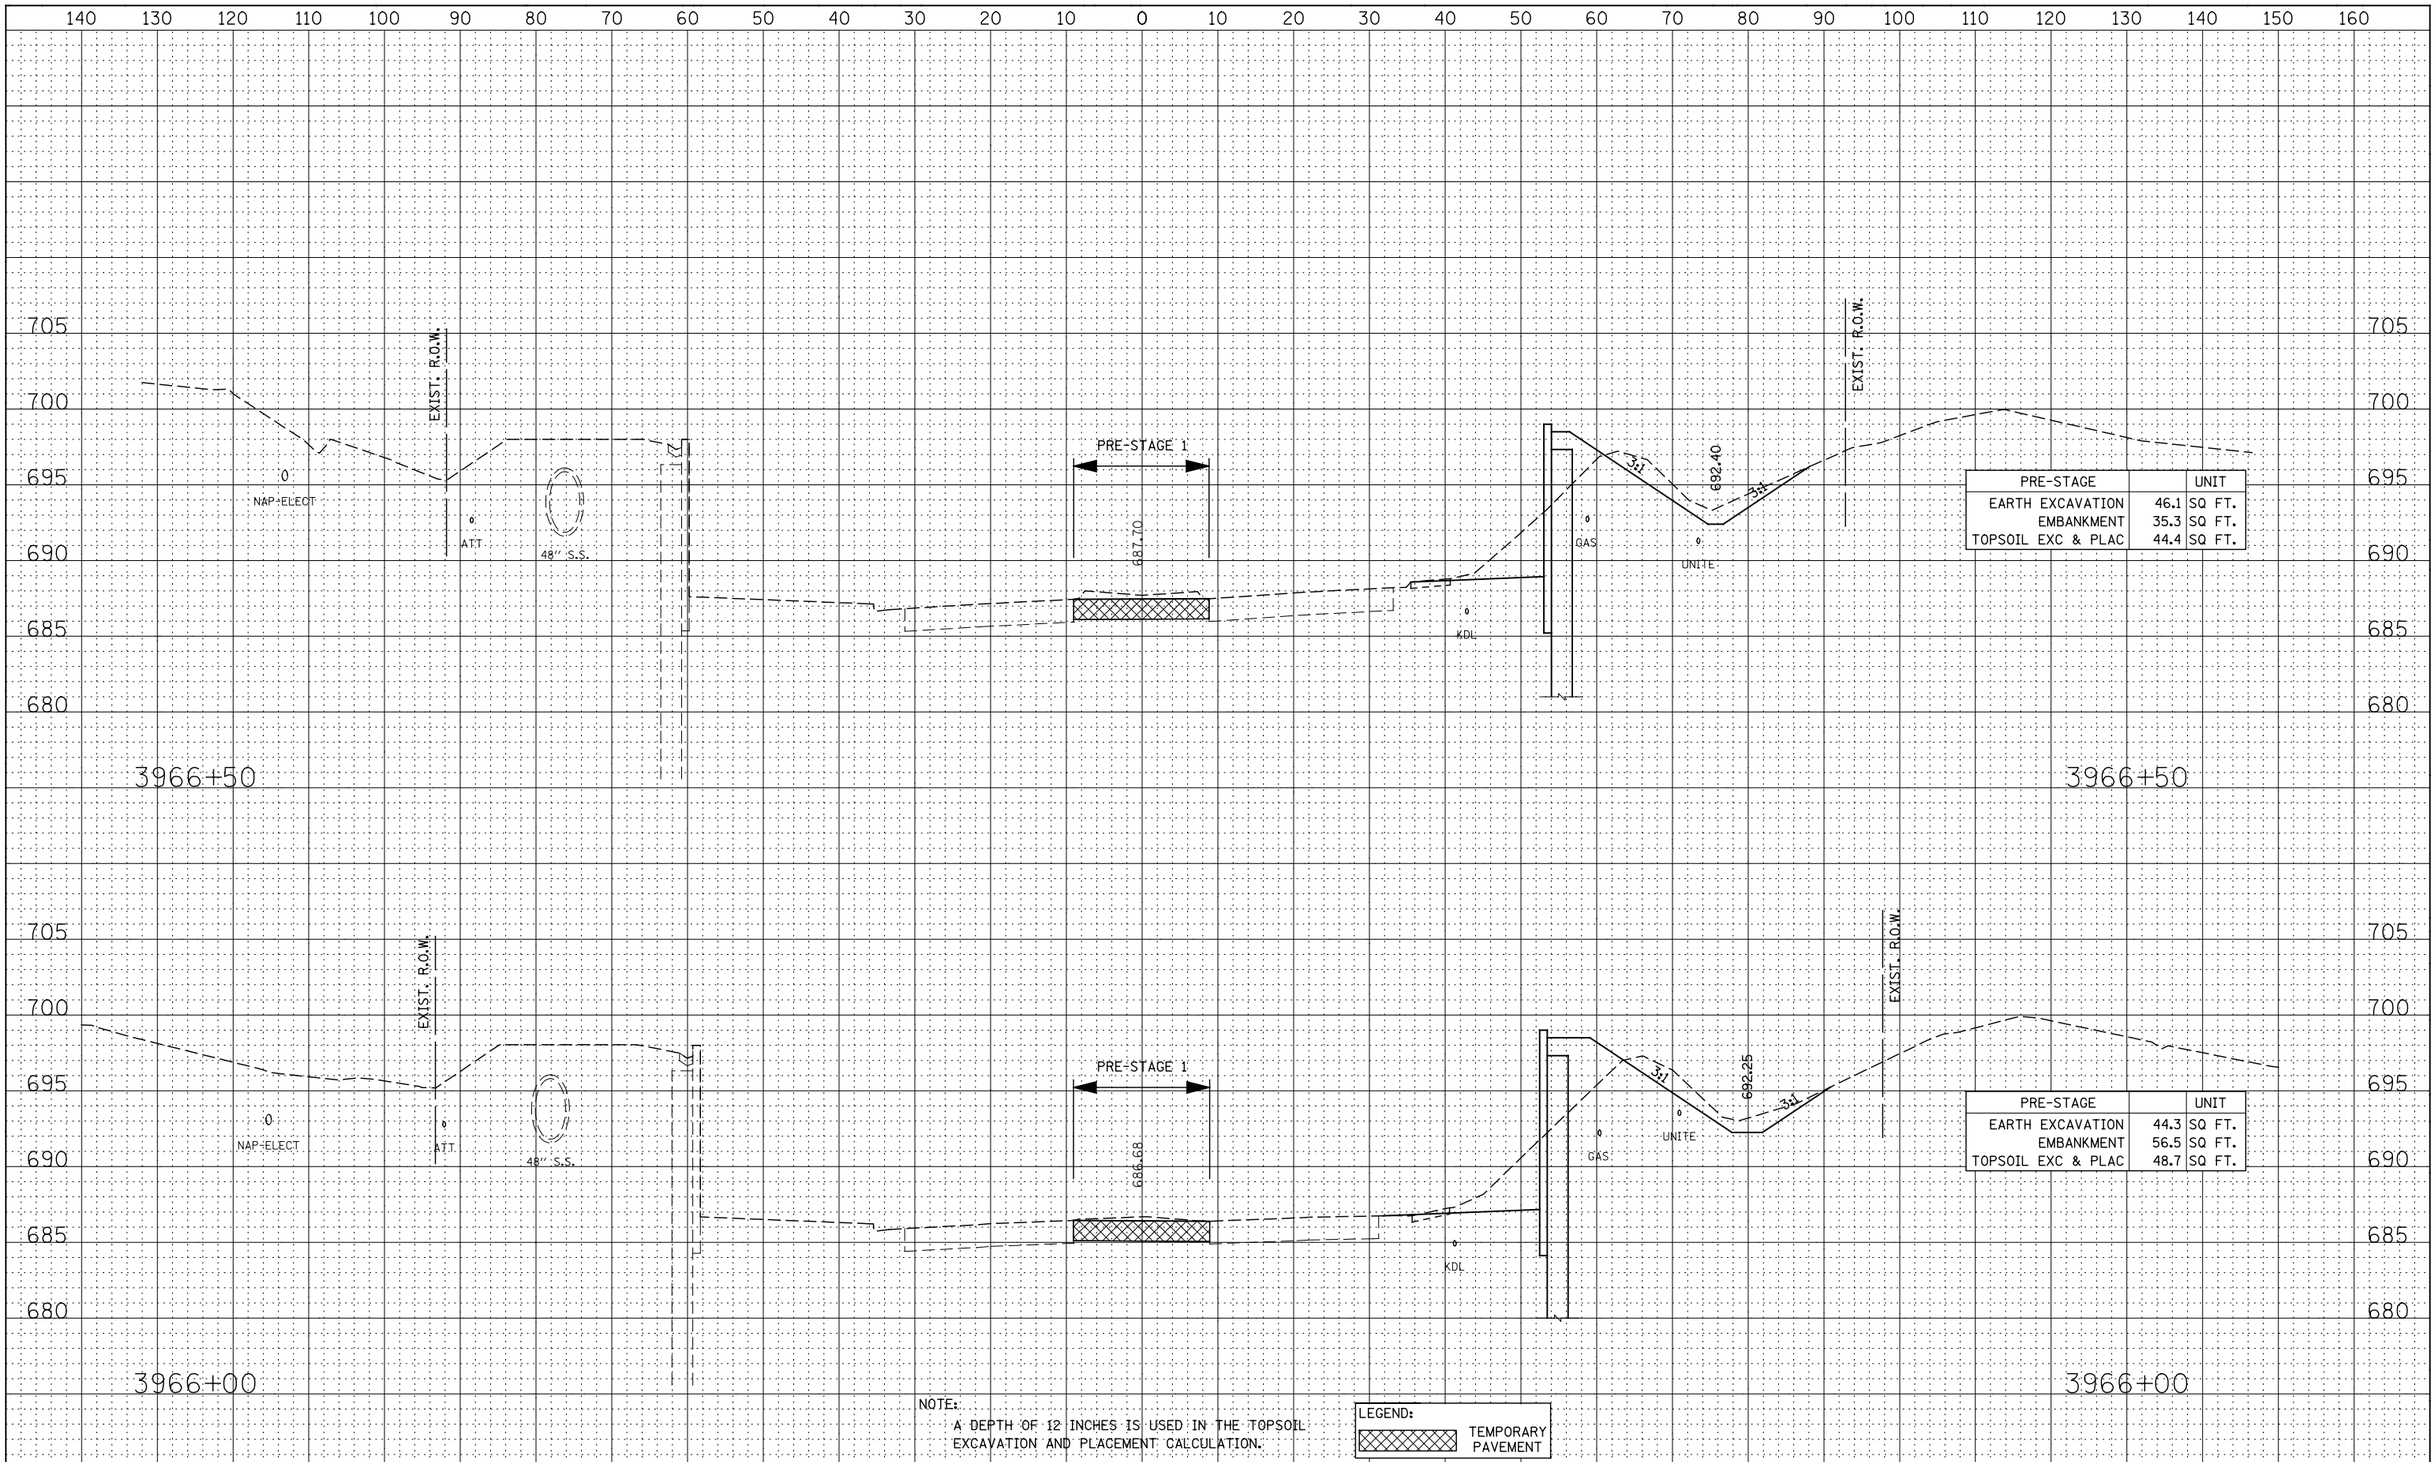

PRE-STAGE		UNIT
EARTH EXCAVATION	46.1	SQ FT.
EMBANKMENT	35.3	SQ FT.
TOPSOIL EXC & PLAC	44.4	SQ FT.

PRE-STAGE		UNIT
EARTH EXCAVATION	44.3	SQ FT.
EMBANKMENT	56.5	SQ FT.
TOPSOIL EXC & PLAC	48.7	SQ FT.

NOTE:
A DEPTH OF 12 INCHES IS USED IN THE TOPSOIL EXCAVATION AND PLACEMENT CALCULATION.

LEGEND:
TEMPORARY PAVEMENT

FINAL SURVEY	BY	DATE
NOTE BOOK	SURVEYED	
NO.	PLOTTED	
	TEMPLATE	
	AREAS	
	AREAS CHECKED	

ORIGINAL SURVEY	BY	DATE
NOTE BOOK	SURVEYED	
NO.	PLOTTED	
	TEMPLATE	
	AREAS	
	AREAS CHECKED	

DESIGNED - RTA	REVISED -	STATE OF ILLINOIS DEPARTMENT OF TRANSPORTATION	ILLINOIS ROUTE 59 PRE-STAGE CROSS-SECTIONS
DRAWN - KES	REVISED -		
CHECKED - PJO	REVISED -		
DATE - 12/14/2012	REVISED -		

SCALE: | SHEET NO. 53 OF 64 SHEETS | STA. 3966+00 TO STA. 3966+50

F.A.P. RTE.	SECTION	COUNTY	TOTAL SHEETS	SHEET NO.
338	(112 & 113) WRS-7	DUPAGE	1156	966
		CONTRACT NO. 60R30		

FED. ROAD DIST. NO. | ILLINOIS | FED. AID PROJECT