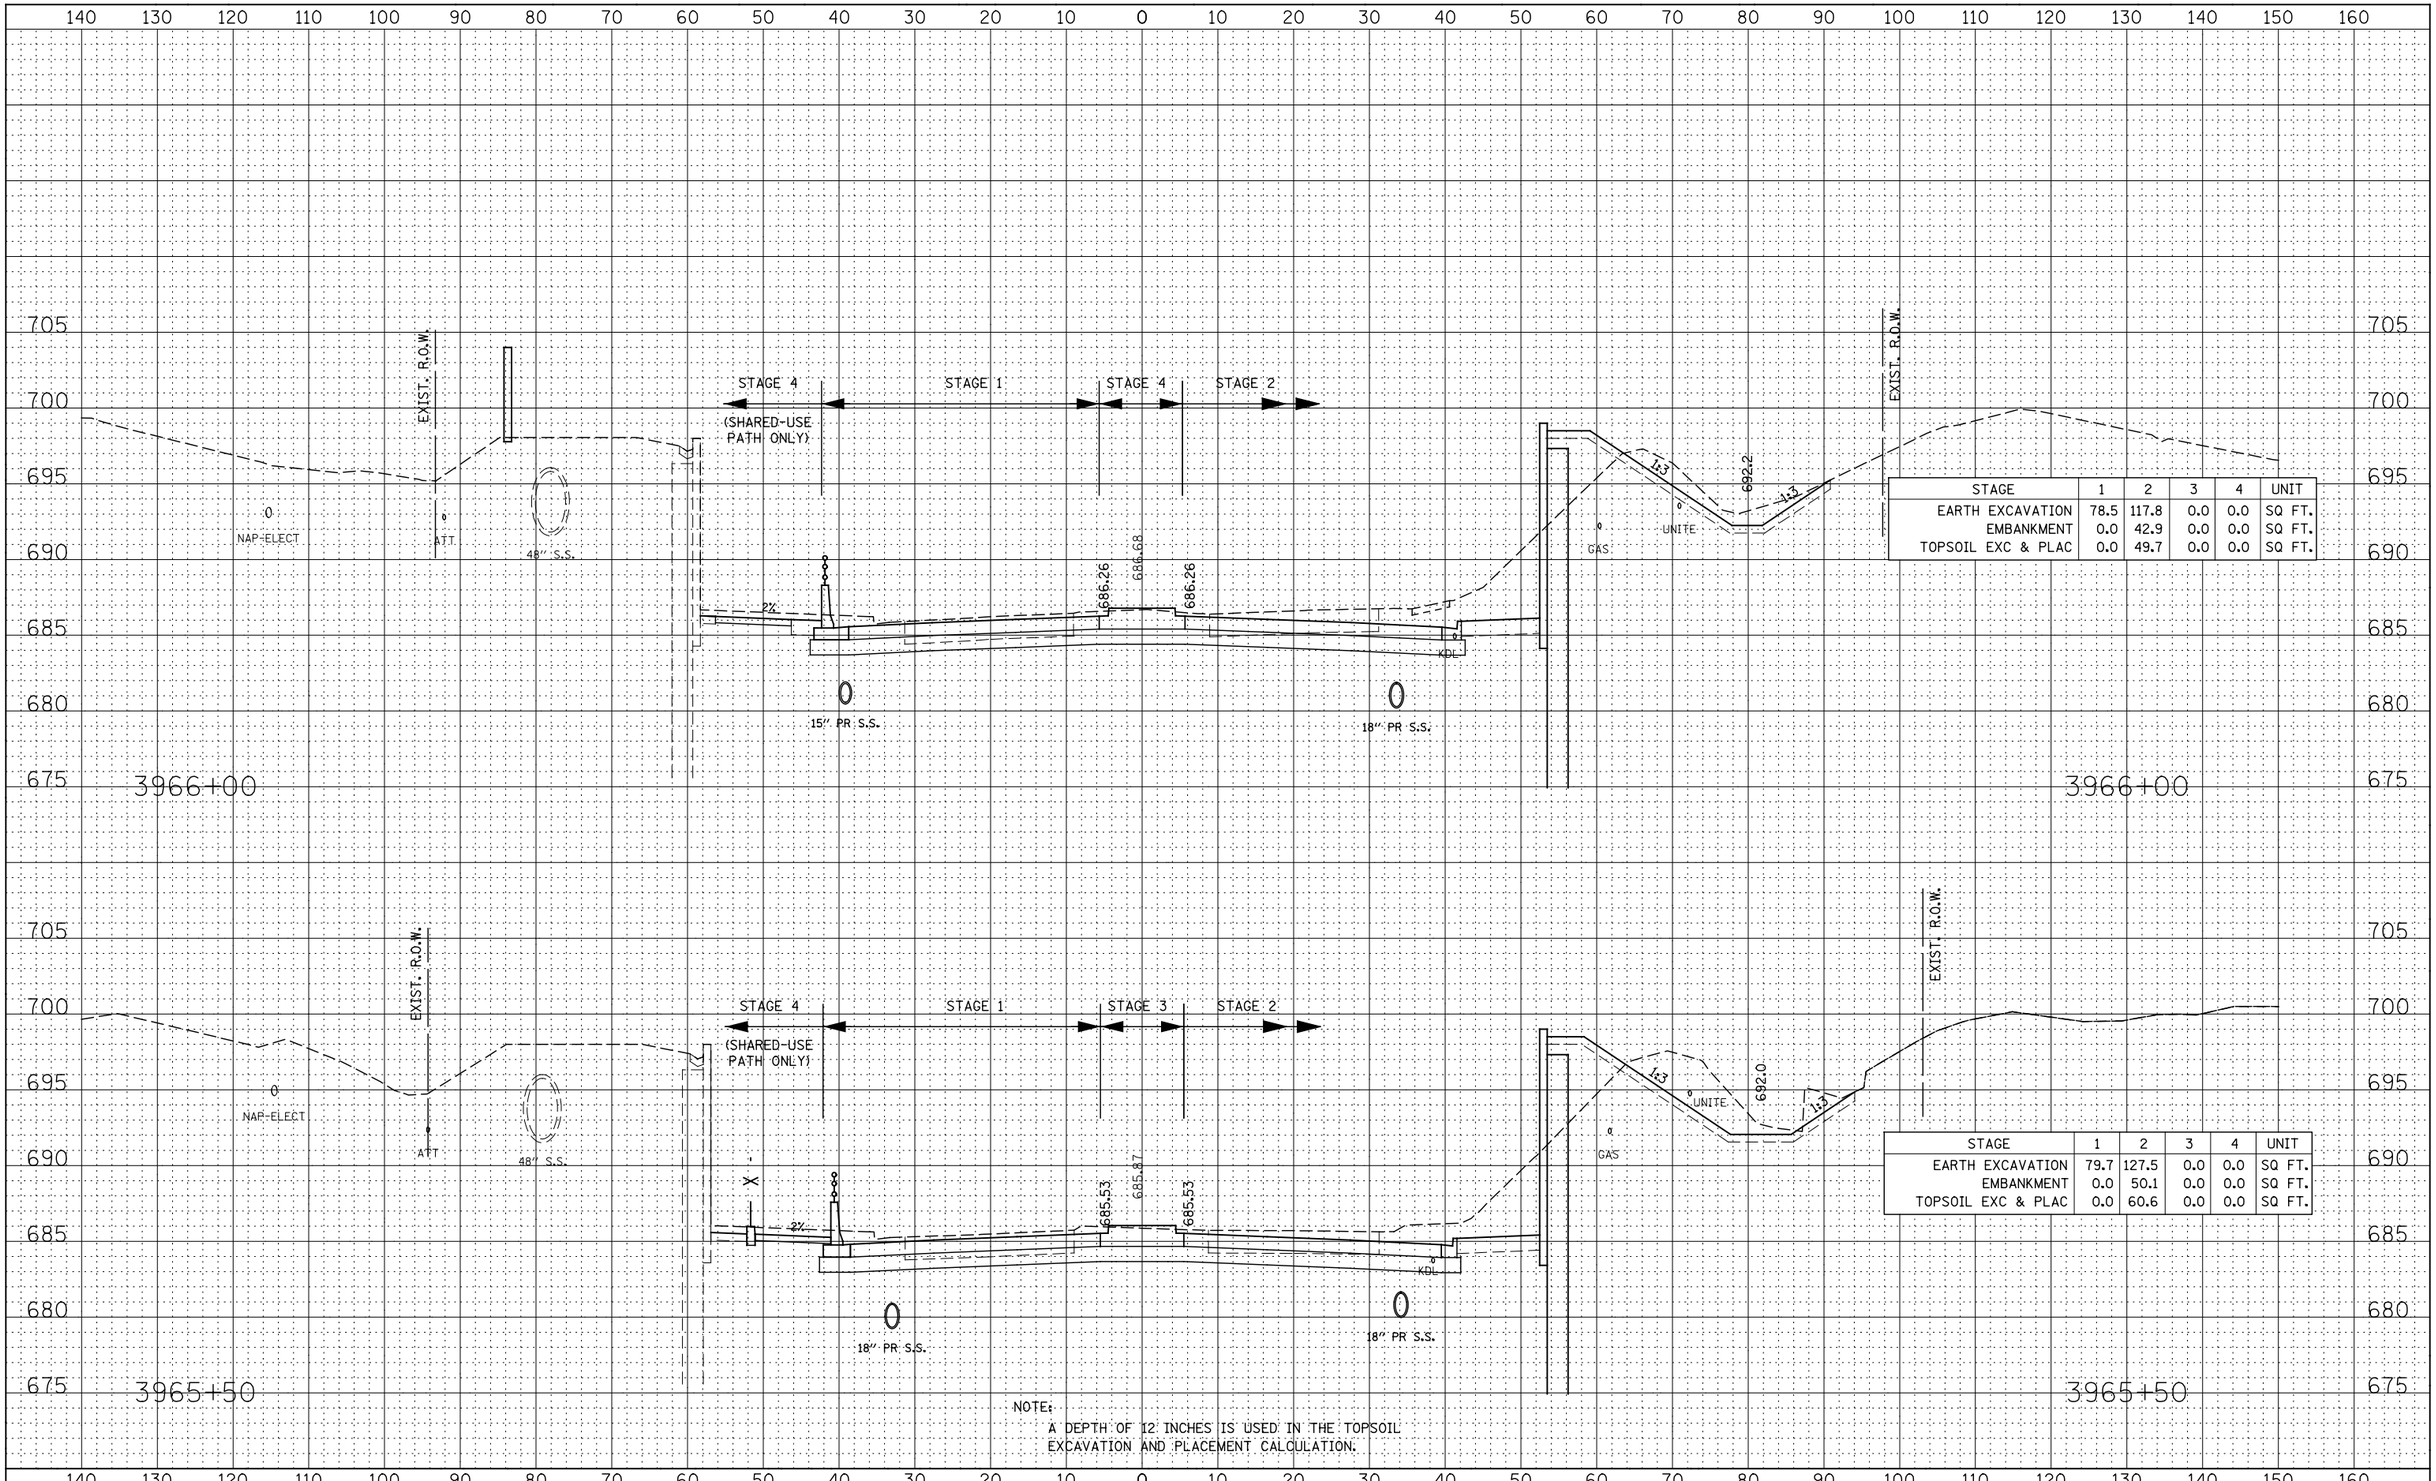

STAGE	1	2	3	4	UNIT
EARTH EXCAVATION	78.5	117.8	0.0	0.0	SQ FT.
EMBANKMENT	0.0	42.9	0.0	0.0	SQ FT.
TOPSOIL EXC & PLAC	0.0	49.7	0.0	0.0	SQ FT.

STAGE	1	2	3	4	UNIT
EARTH EXCAVATION	79.7	127.5	0.0	0.0	SQ FT.
EMBANKMENT	0.0	50.1	0.0	0.0	SQ FT.
TOPSOIL EXC & PLAC	0.0	60.6	0.0	0.0	SQ FT.

FINAL SURVEY		BY	DATE
NOTE BOOK	SURVEYED		
	PLOTTED		
	TEMPLATE		
	AREAS		
	AREAS CHECKED		
NO.			

ORIGINAL SURVEY		BY	DATE
NOTE BOOK	SURVEYED		
	PLOTTED		
	TEMPLATE		
	AREAS		
	AREAS CHECKED		
NO.			

DESIGNED - RTA	REVISED -		
DRAWN - KES	REVISED -		
CHECKED - PJO	REVISED -		
DATE - 12/14/2012	REVISED -		

STATE OF ILLINOIS
DEPARTMENT OF TRANSPORTATION

ILLINOIS ROUTE 59
STAGE 1 THRU 4 CROSS-SECTIONS

SCALE: | SHEET NO. **53** OF **66** SHEETS | STA. 3965+50 TO STA. 3966+00

F.A.P. RTE.	SECTION	COUNTY	TOTAL SHEETS	SHEET NO.
338	(112 & 113) WRS-7	DUPAGE	1156	1030

CONTRACT NO. 60R30

FED. ROAD DIST. NO. | ILLINOIS | FED. AID PROJECT