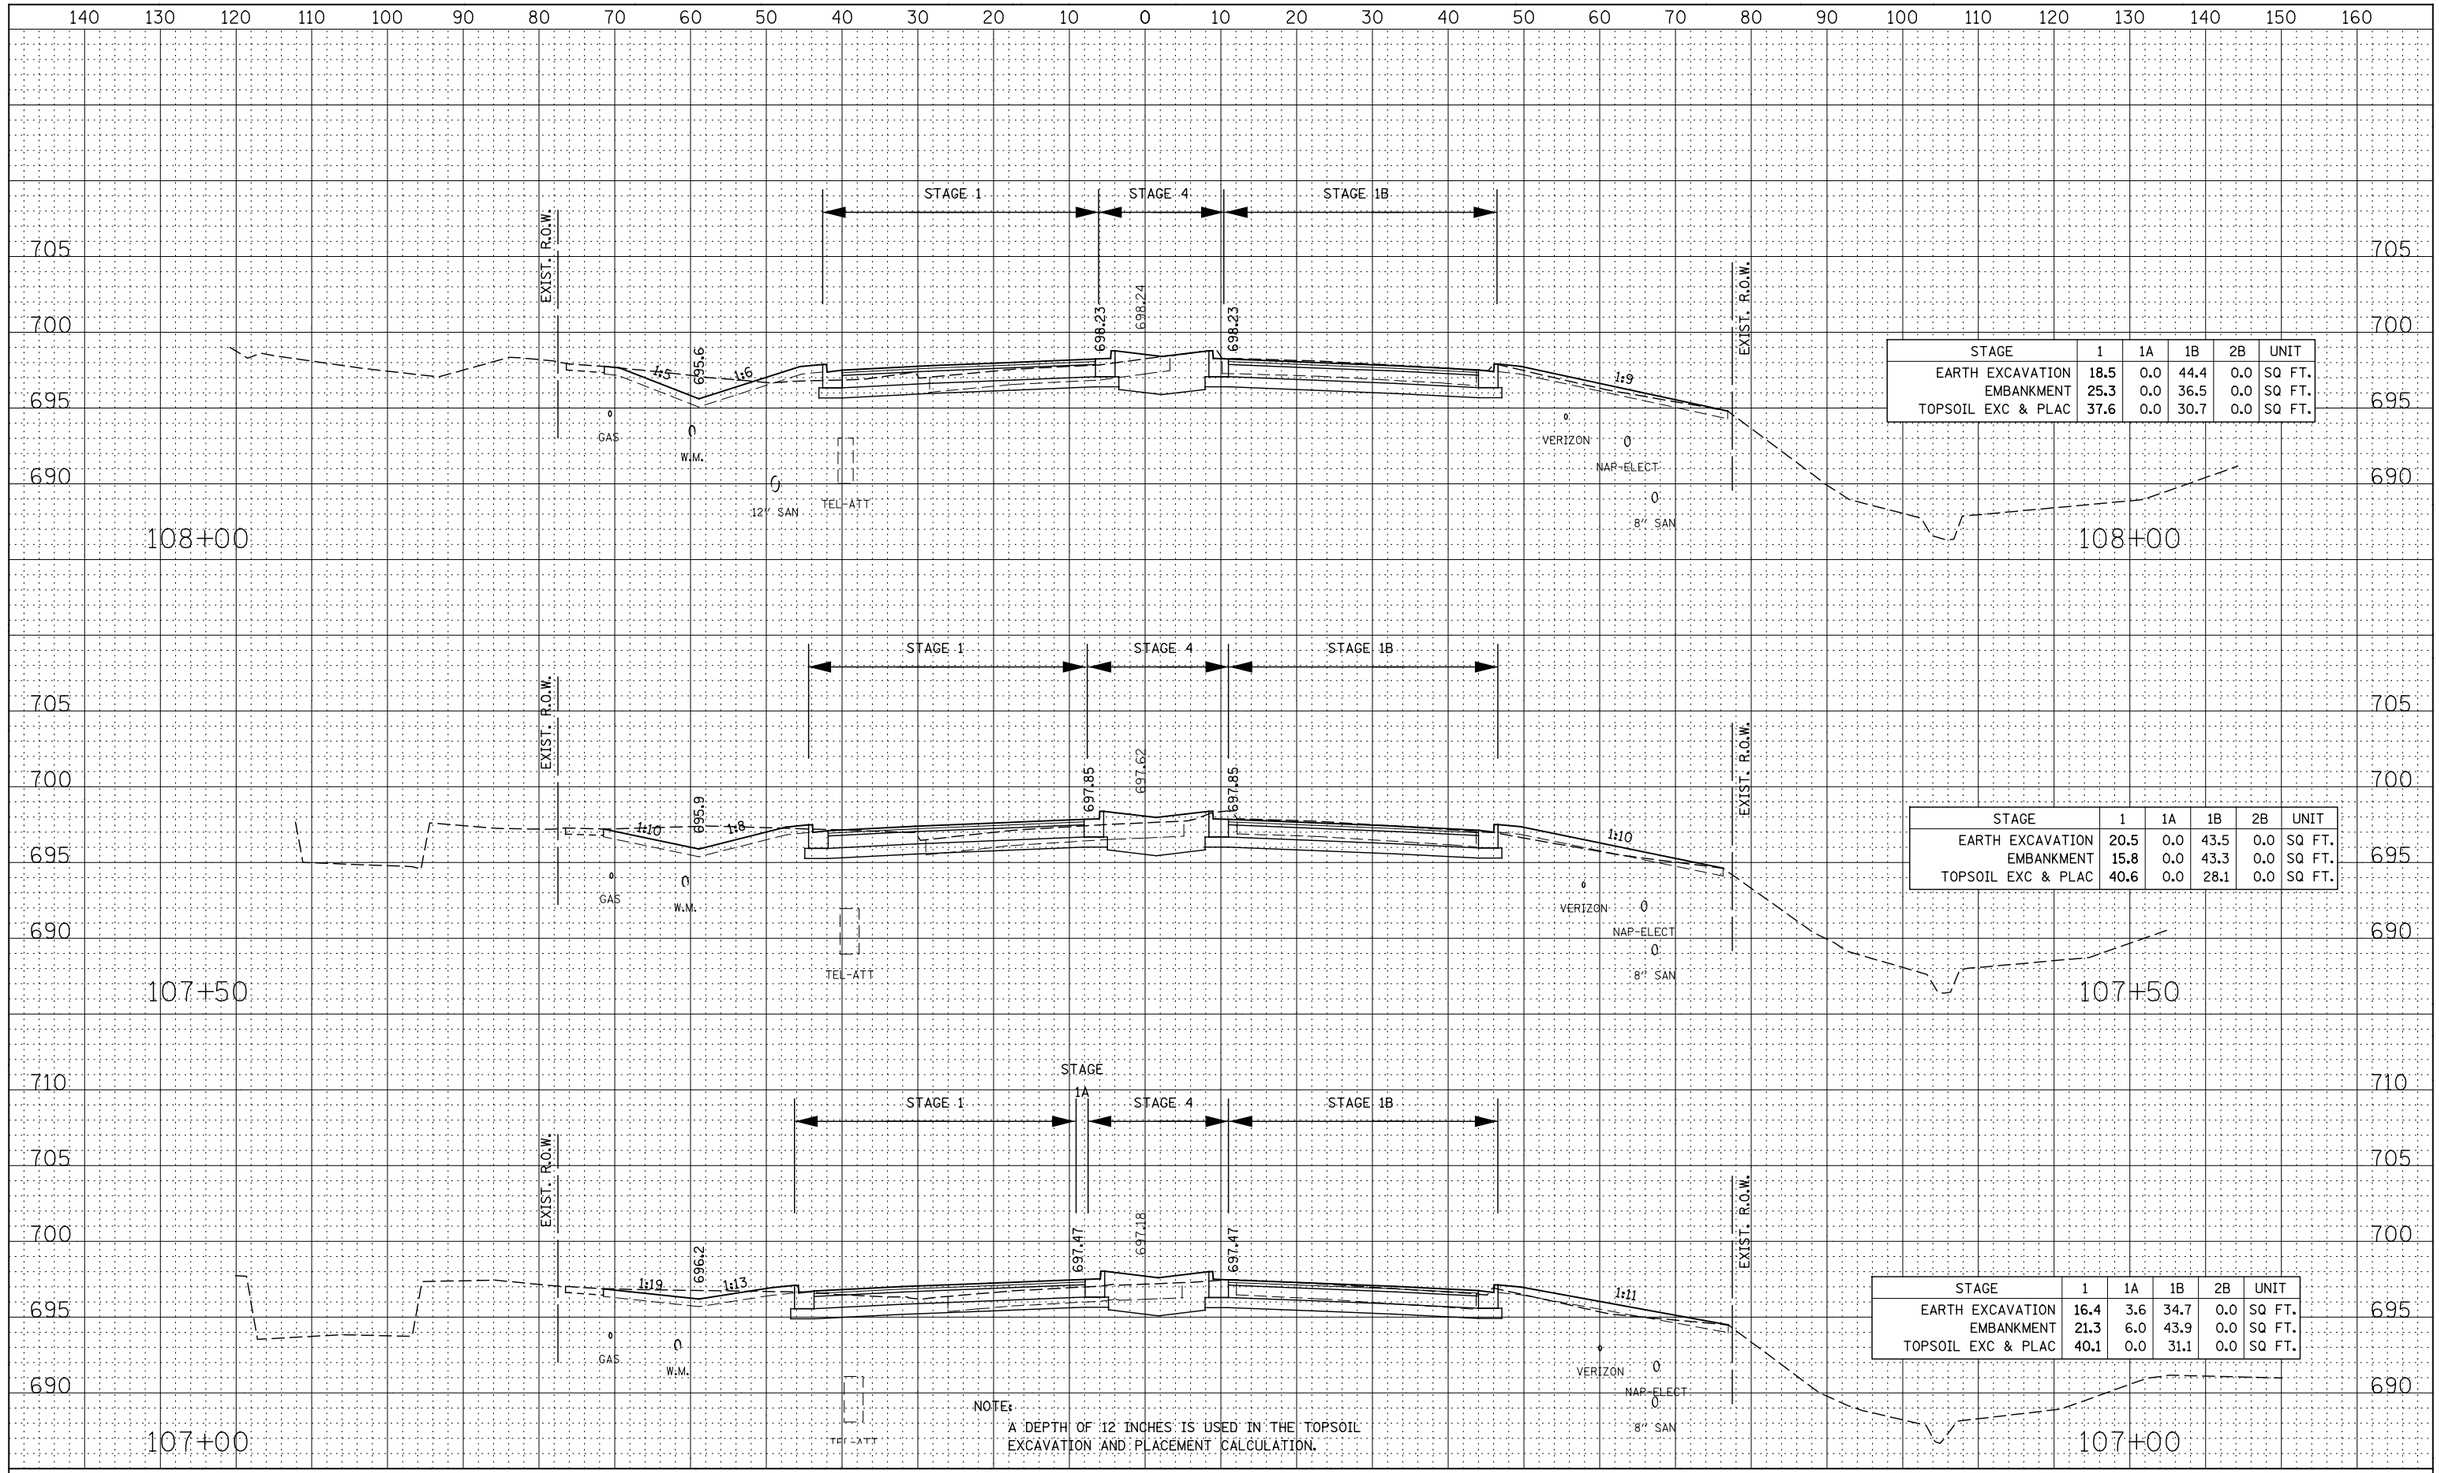

STAGE	1	1A	1B	2B	UNIT
EARTH EXCAVATION	18.5	0.0	44.4	0.0	SQ FT.
EMBANKMENT	25.3	0.0	36.5	0.0	SQ FT.
TOPSOIL EXC & PLAC	37.6	0.0	30.7	0.0	SQ FT.

STAGE	1	1A	1B	2B	UNIT
EARTH EXCAVATION	20.5	0.0	43.5	0.0	SQ FT.
EMBANKMENT	15.8	0.0	43.3	0.0	SQ FT.
TOPSOIL EXC & PLAC	40.6	0.0	28.1	0.0	SQ FT.

STAGE	1	1A	1B	2B	UNIT
EARTH EXCAVATION	16.4	3.6	34.7	0.0	SQ FT.
EMBANKMENT	21.3	6.0	43.9	0.0	SQ FT.
TOPSOIL EXC & PLAC	40.1	0.0	31.1	0.0	SQ FT.

NOTE:
A DEPTH OF 12 INCHES IS USED IN THE TOPSOIL EXCAVATION AND PLACEMENT CALCULATION.

FINAL SURVEY — NOTE BOOK — NO. — BY — DATE
SURVEYED — PLOTTED — TEMPLATE — AREAS — AREAS CHECKED

ORIGINAL SURVEY — NOTE BOOK — NO. — BY — DATE
SURVEYED — PLOTTED — TEMPLATE — AREAS — AREAS CHECKED

DESIGNED	- RTA	REVISED	-
DRAWN	- KES	REVISED	-
CHECKED	- PJO	REVISED	-
DATE	- 12/14/2012	REVISED	-

STATE OF ILLINOIS
DEPARTMENT OF TRANSPORTATION

NEW YORK ST. / AURORA AVE.
STAGE 1 THRU 4 CROSS-SECTIONS

SCALE: | SHEET NO. 13 OF 15 SHEETS | STA. 107+00 | TO STA. 108+00

F.A.P. RTE.	SECTION	COUNTY	TOTAL SHEETS	SHEET NO.
338	(112 & 113) WRS-7	DUPAGE	1156	1069
		CONTRACT NO. 60R30		
FED. ROAD DIST. NO.	ILLINOIS	FED. AID PROJECT		