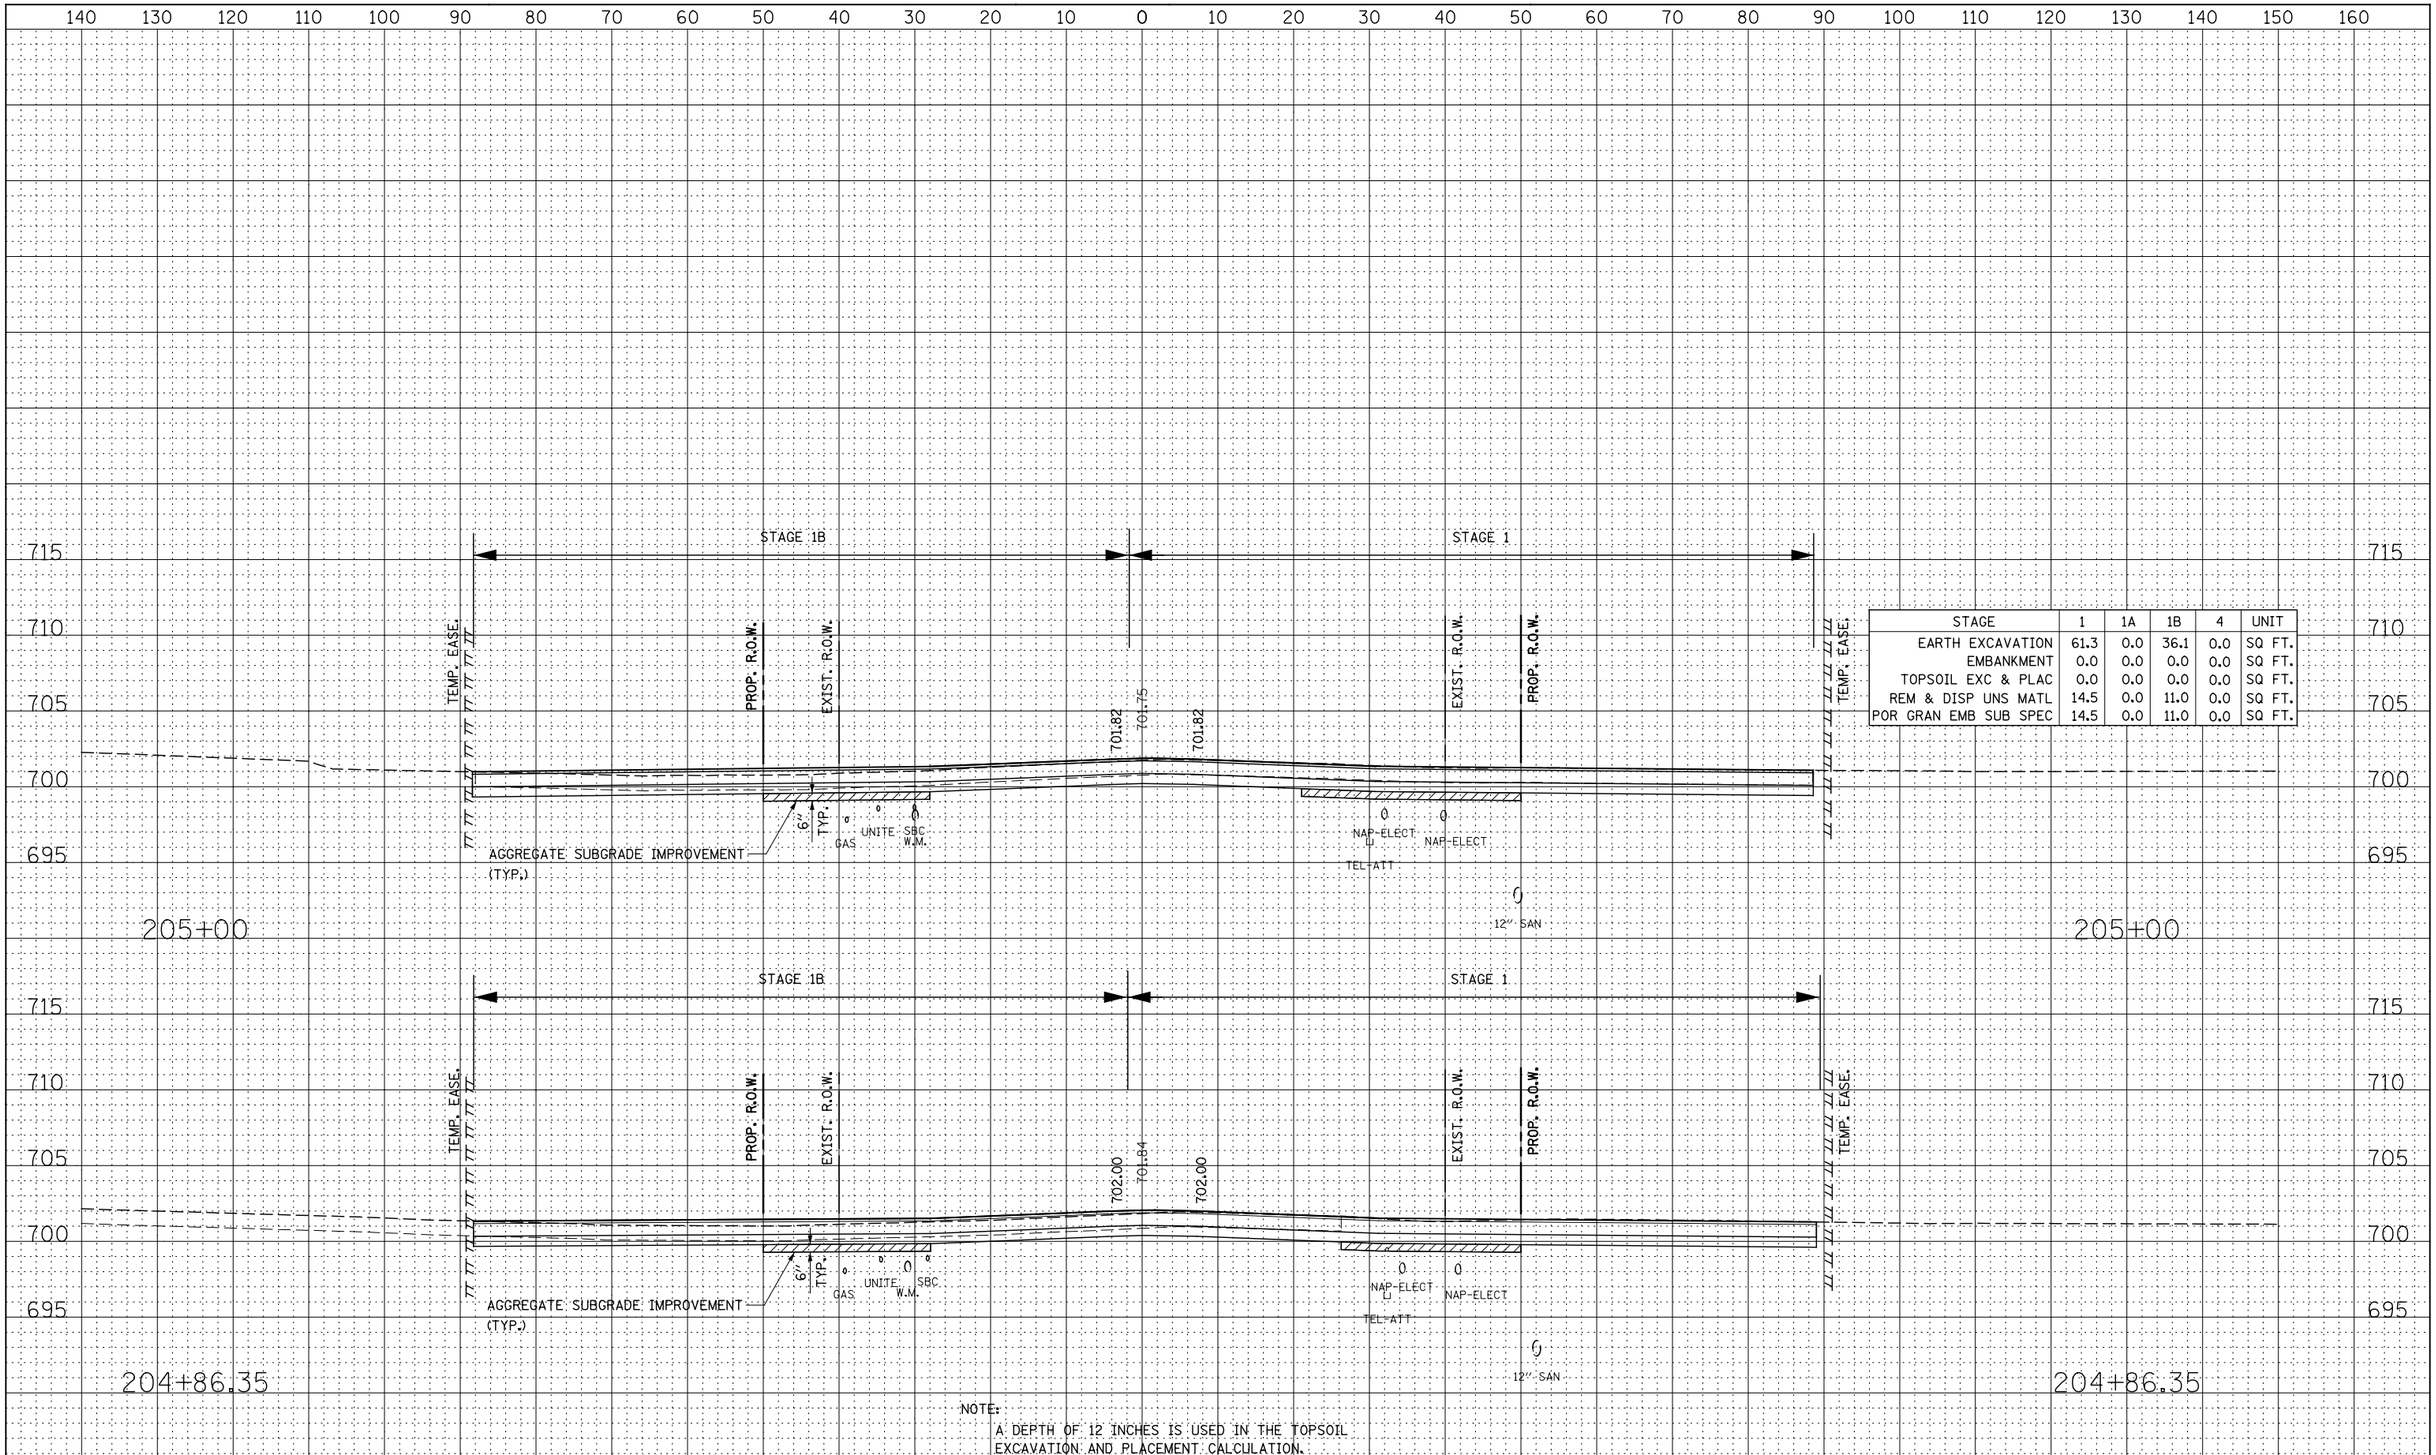

STAGE	1	1A	1B	4	UNIT
EARTH EXCAVATION	61.3	0.0	36.1	0.0	SQ FT.
EMBANKMENT	0.0	0.0	0.0	0.0	SQ FT.
TOPSOIL EXC & PLAC	0.0	0.0	0.0	0.0	SQ FT.
REM & DISP UNS MATL	14.5	0.0	11.0	0.0	SQ FT.
POR GRAN EMB SUB SPEC	14.5	0.0	11.0	0.0	SQ FT.

NOTE:
A DEPTH OF 12 INCHES IS USED IN THE TOPSOIL EXCAVATION AND PLACEMENT CALCULATION.

FINAL SURVEY	BY	DATE
SURVEYED		
PLOTTED		
TEMPLATE		
AREAS		
AREAS CHECKED		
NOTE BOOK		
NO.		

ORIGINAL SURVEY	BY	DATE
SURVEYED		
PLOTTED		
TEMPLATE		
AREAS		
AREAS CHECKED		
NOTE BOOK		
NO.		

DESIGNED - RTA	REVISED -	
DRAWN - KES	REVISED -	
CHECKED - PJO	REVISED -	
DATE - 12/14/2012	REVISED -	

STATE OF ILLINOIS
DEPARTMENT OF TRANSPORTATION

LIBERTY ST. / JEFFERSON AVE.
STAGE 1 THRU 4 CROSS-SECTIONS

SCALE: | SHEET NO. 9 OF 18 SHEETS | STA. 204+86.35 TO STA. 205+00

F.A.P. RTE.	SECTION	COUNTY	TOTAL SHEETS	SHEET NO.
338	(112 & 113) WRS-7	DUPAGE	1156	1090
		CONTRACT NO. 60R30		

FED. ROAD DIST. NO. | ILLINOIS | FED. AID PROJECT