FINAL SURVEY	NOTE BOOK	NO.
SURVEYED	BY	
PLOTTED		
TEMPLATE		
AREAS		
AREAS CHECKED	DATE	

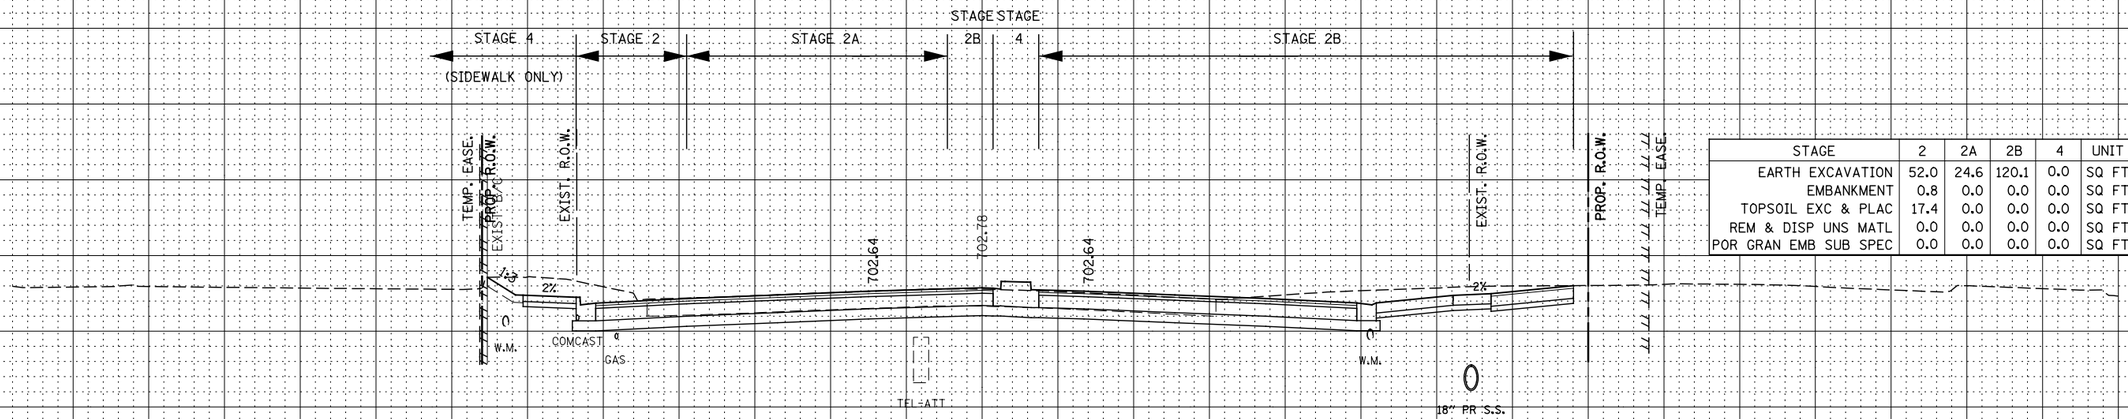

STAGE	2	2A	2B	4	UNIT
EARTH EXCAVATION	52.0	24.6	120.1	0.0	SQ FT.
EMBANKMENT	0.8	0.0	0.0	0.0	SQ FT.
TOPSOIL EXC & PLAC	17.4	0.0	0.0	0.0	SQ FT.
REM & DISP UNS MATL	0.0	0.0	0.0	0.0	SQ FT.
POR GRAN EMB SUB SPEC	0.0	0.0	0.0	0.0	SQ FT.

ORIGINAL SURVEY	NOTE BOOK	NO.
SURVEYED	BY	
PLOTTED		
TEMPLATE		
AREAS		
AREAS CHECKED	DATE	

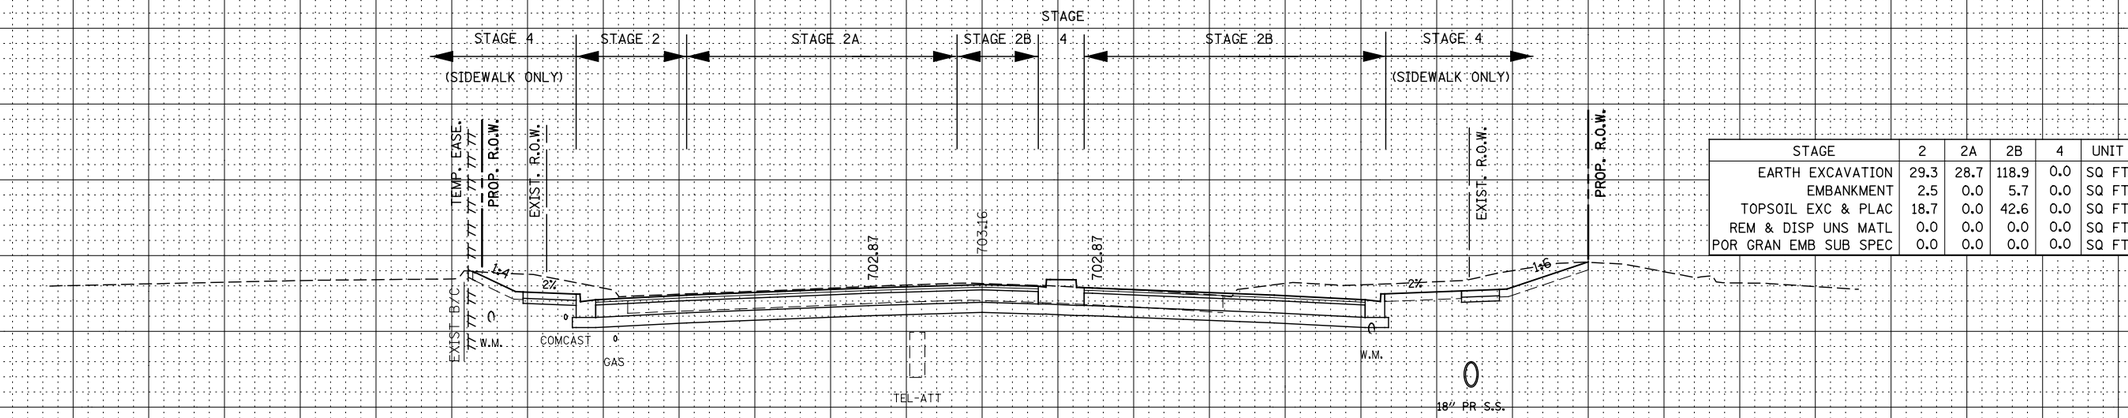

STAGE	2	2A	2B	4	UNIT
EARTH EXCAVATION	29.3	28.7	118.9	0.0	SQ FT.
EMBANKMENT	2.5	0.0	5.7	0.0	SQ FT.
TOPSOIL EXC & PLAC	18.7	0.0	42.6	0.0	SQ FT.
REM & DISP UNS MATL	0.0	0.0	0.0	0.0	SQ FT.
POR GRAN EMB SUB SPEC	0.0	0.0	0.0	0.0	SQ FT.

NOTE:
A DEPTH OF 12 INCHES IS USED IN THE TOPSOIL EXCAVATION AND PLACEMENT CALCULATION.

DESIGNED	- RTA	REVISED	-
DRAWN	- KES	REVISED	-
CHECKED	- PJO	REVISED	-
DATE	- 12/14/2012	REVISED	-

STATE OF ILLINOIS
DEPARTMENT OF TRANSPORTATION

NORTH AURORA ROAD
STAGE 1 THRU 4 CROSS-SECTIONS

SCALE: | SHEET NO. 18 OF 28 SHEETS | STA. 405+00 | TO STA. 405+50

F.A.P. RTE.	SECTION	COUNTY	TOTAL SHEETS	SHEET NO.
338	(112 & 113) WRS-7	DUPAGE	1156	1146
		CONTRACT NO. 60R30		
FED. ROAD DIST. NO.	ILLINOIS	FED. AID PROJECT		