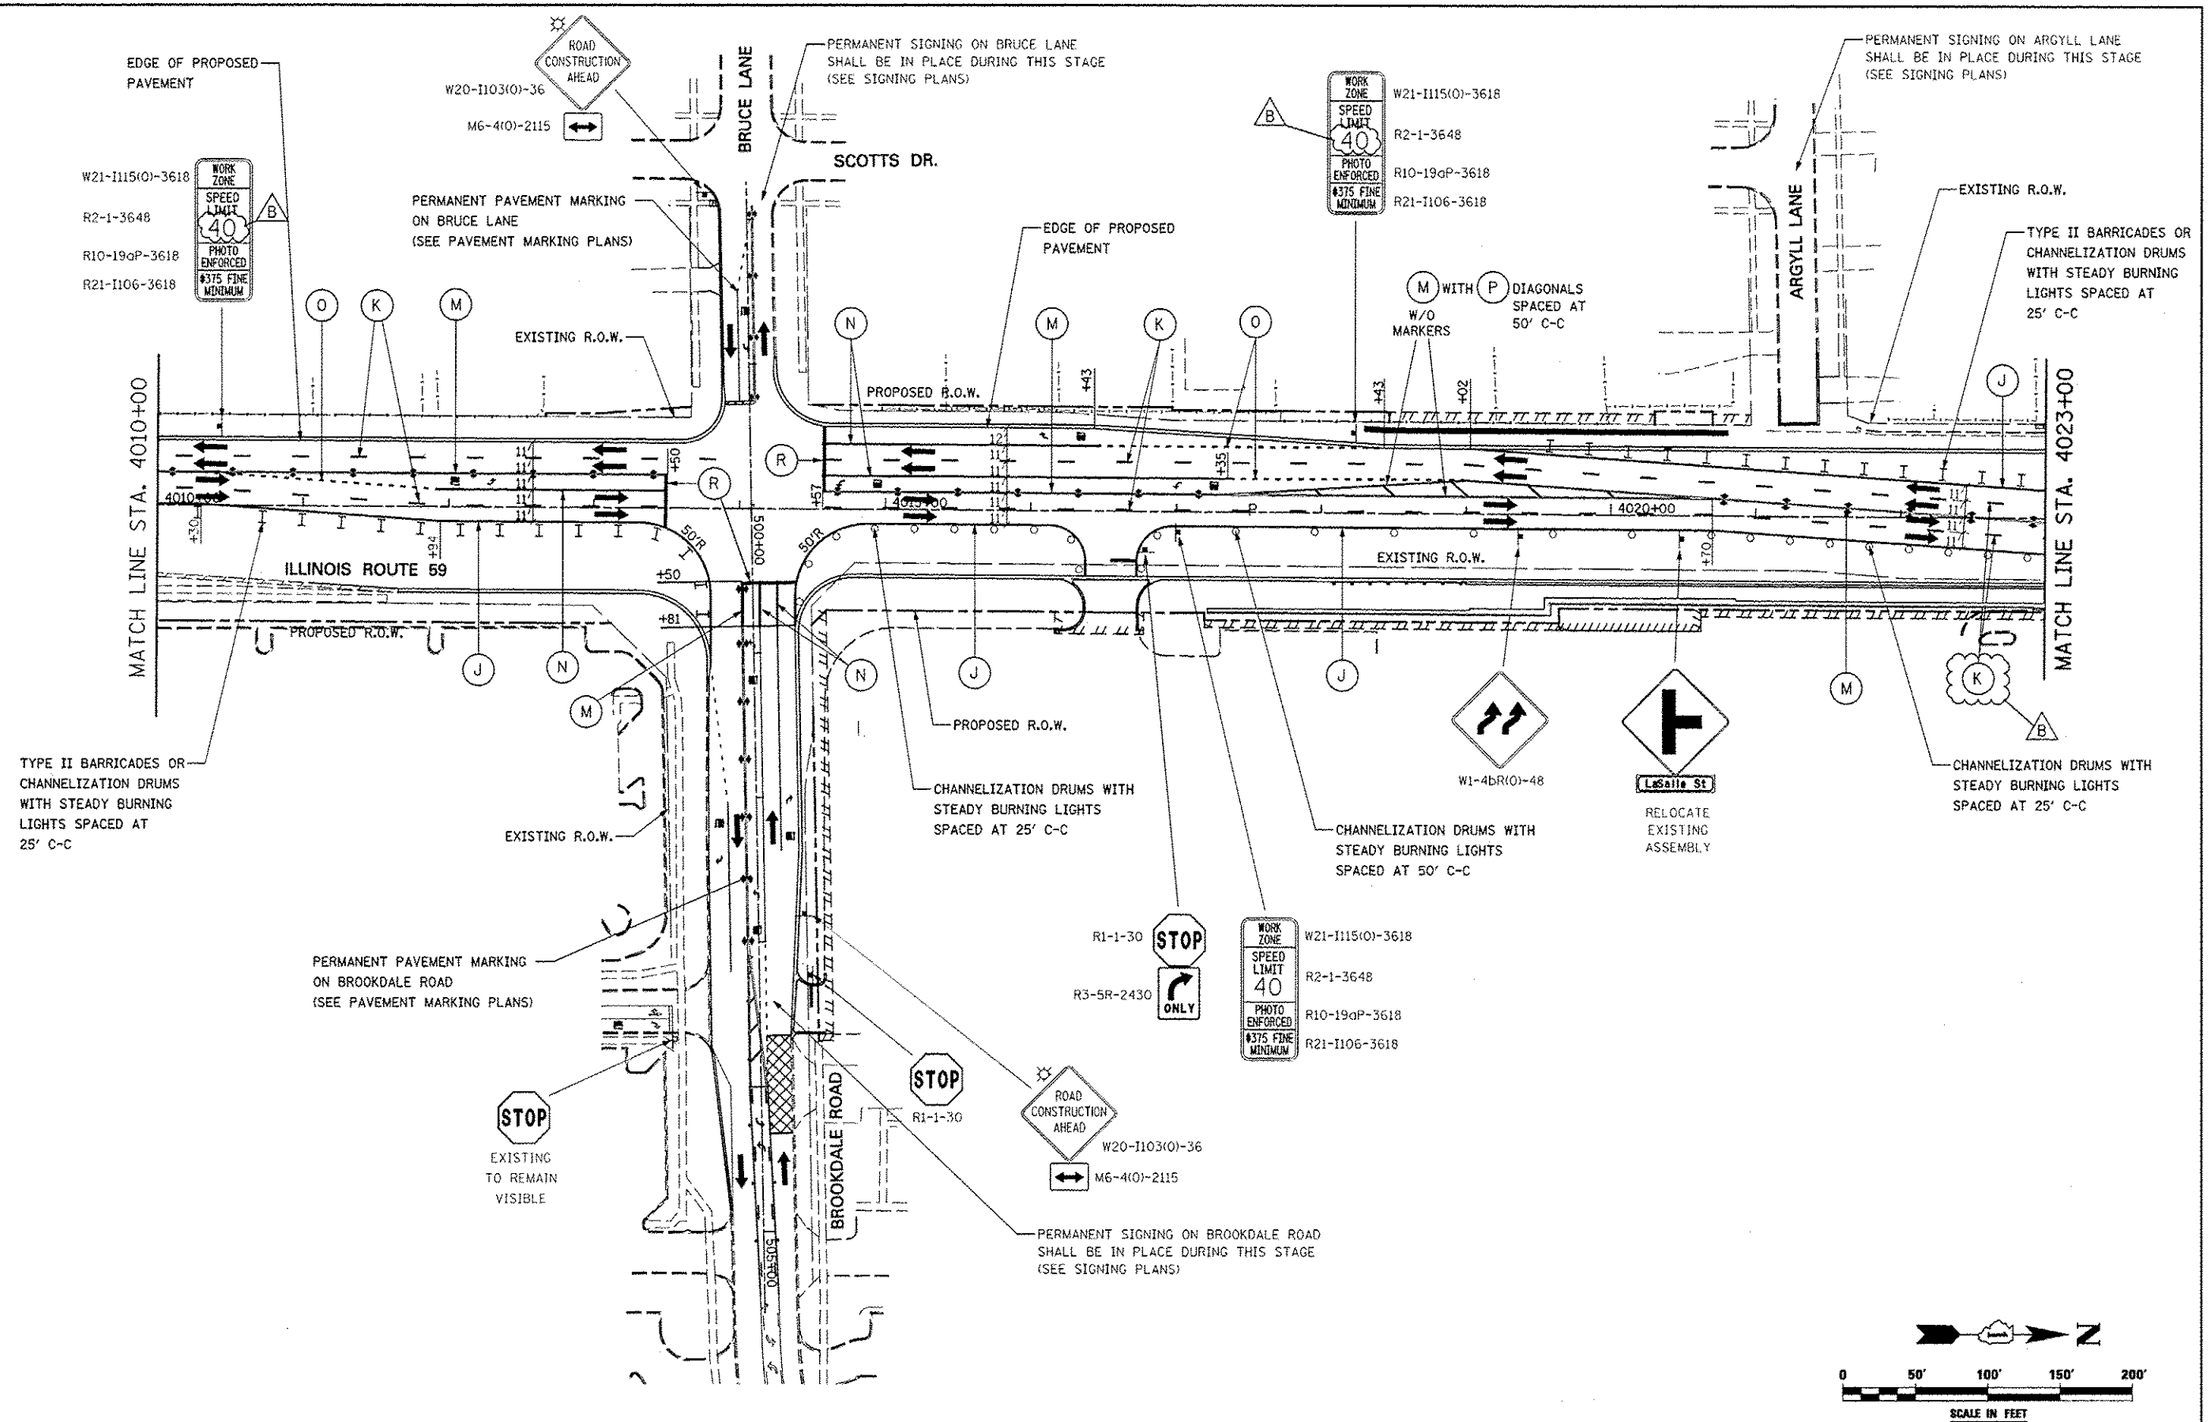


| | | | |
|---|---|---|---|
| DESIGNED PJO | REVISED - ADDENDUM B 05/01/2013 | STATE OF ILLINOIS DEPARTMENT OF TRANSPORTATION | MAINTENANCE OF TRAFFIC – STAGE 3D ILLINOIS ROUTE 59 |
| DRAWN KES | REVISED - | | |
| CHECKED JCM | REVISED - | | |
| DATE 12/14/2012 | REVISED - | | SCALE: AS SHOWN · SHEET NO. 101 OF 117 SHEETS · STA. 4010+00 TO STA. 4023+00 |

| F.A.P. RTE. | SECTION | COUNTY | TOTAL SHEETS | SHEET NO. |
|---|---|---|---|---|
| 338 | (112 & 113) WRS-6 | DUPAGE | 734 | 170 |
| | | CONTRACT NO. 60R31 | | |
| | | ILLINOIS FED. AID PROJECT | | |