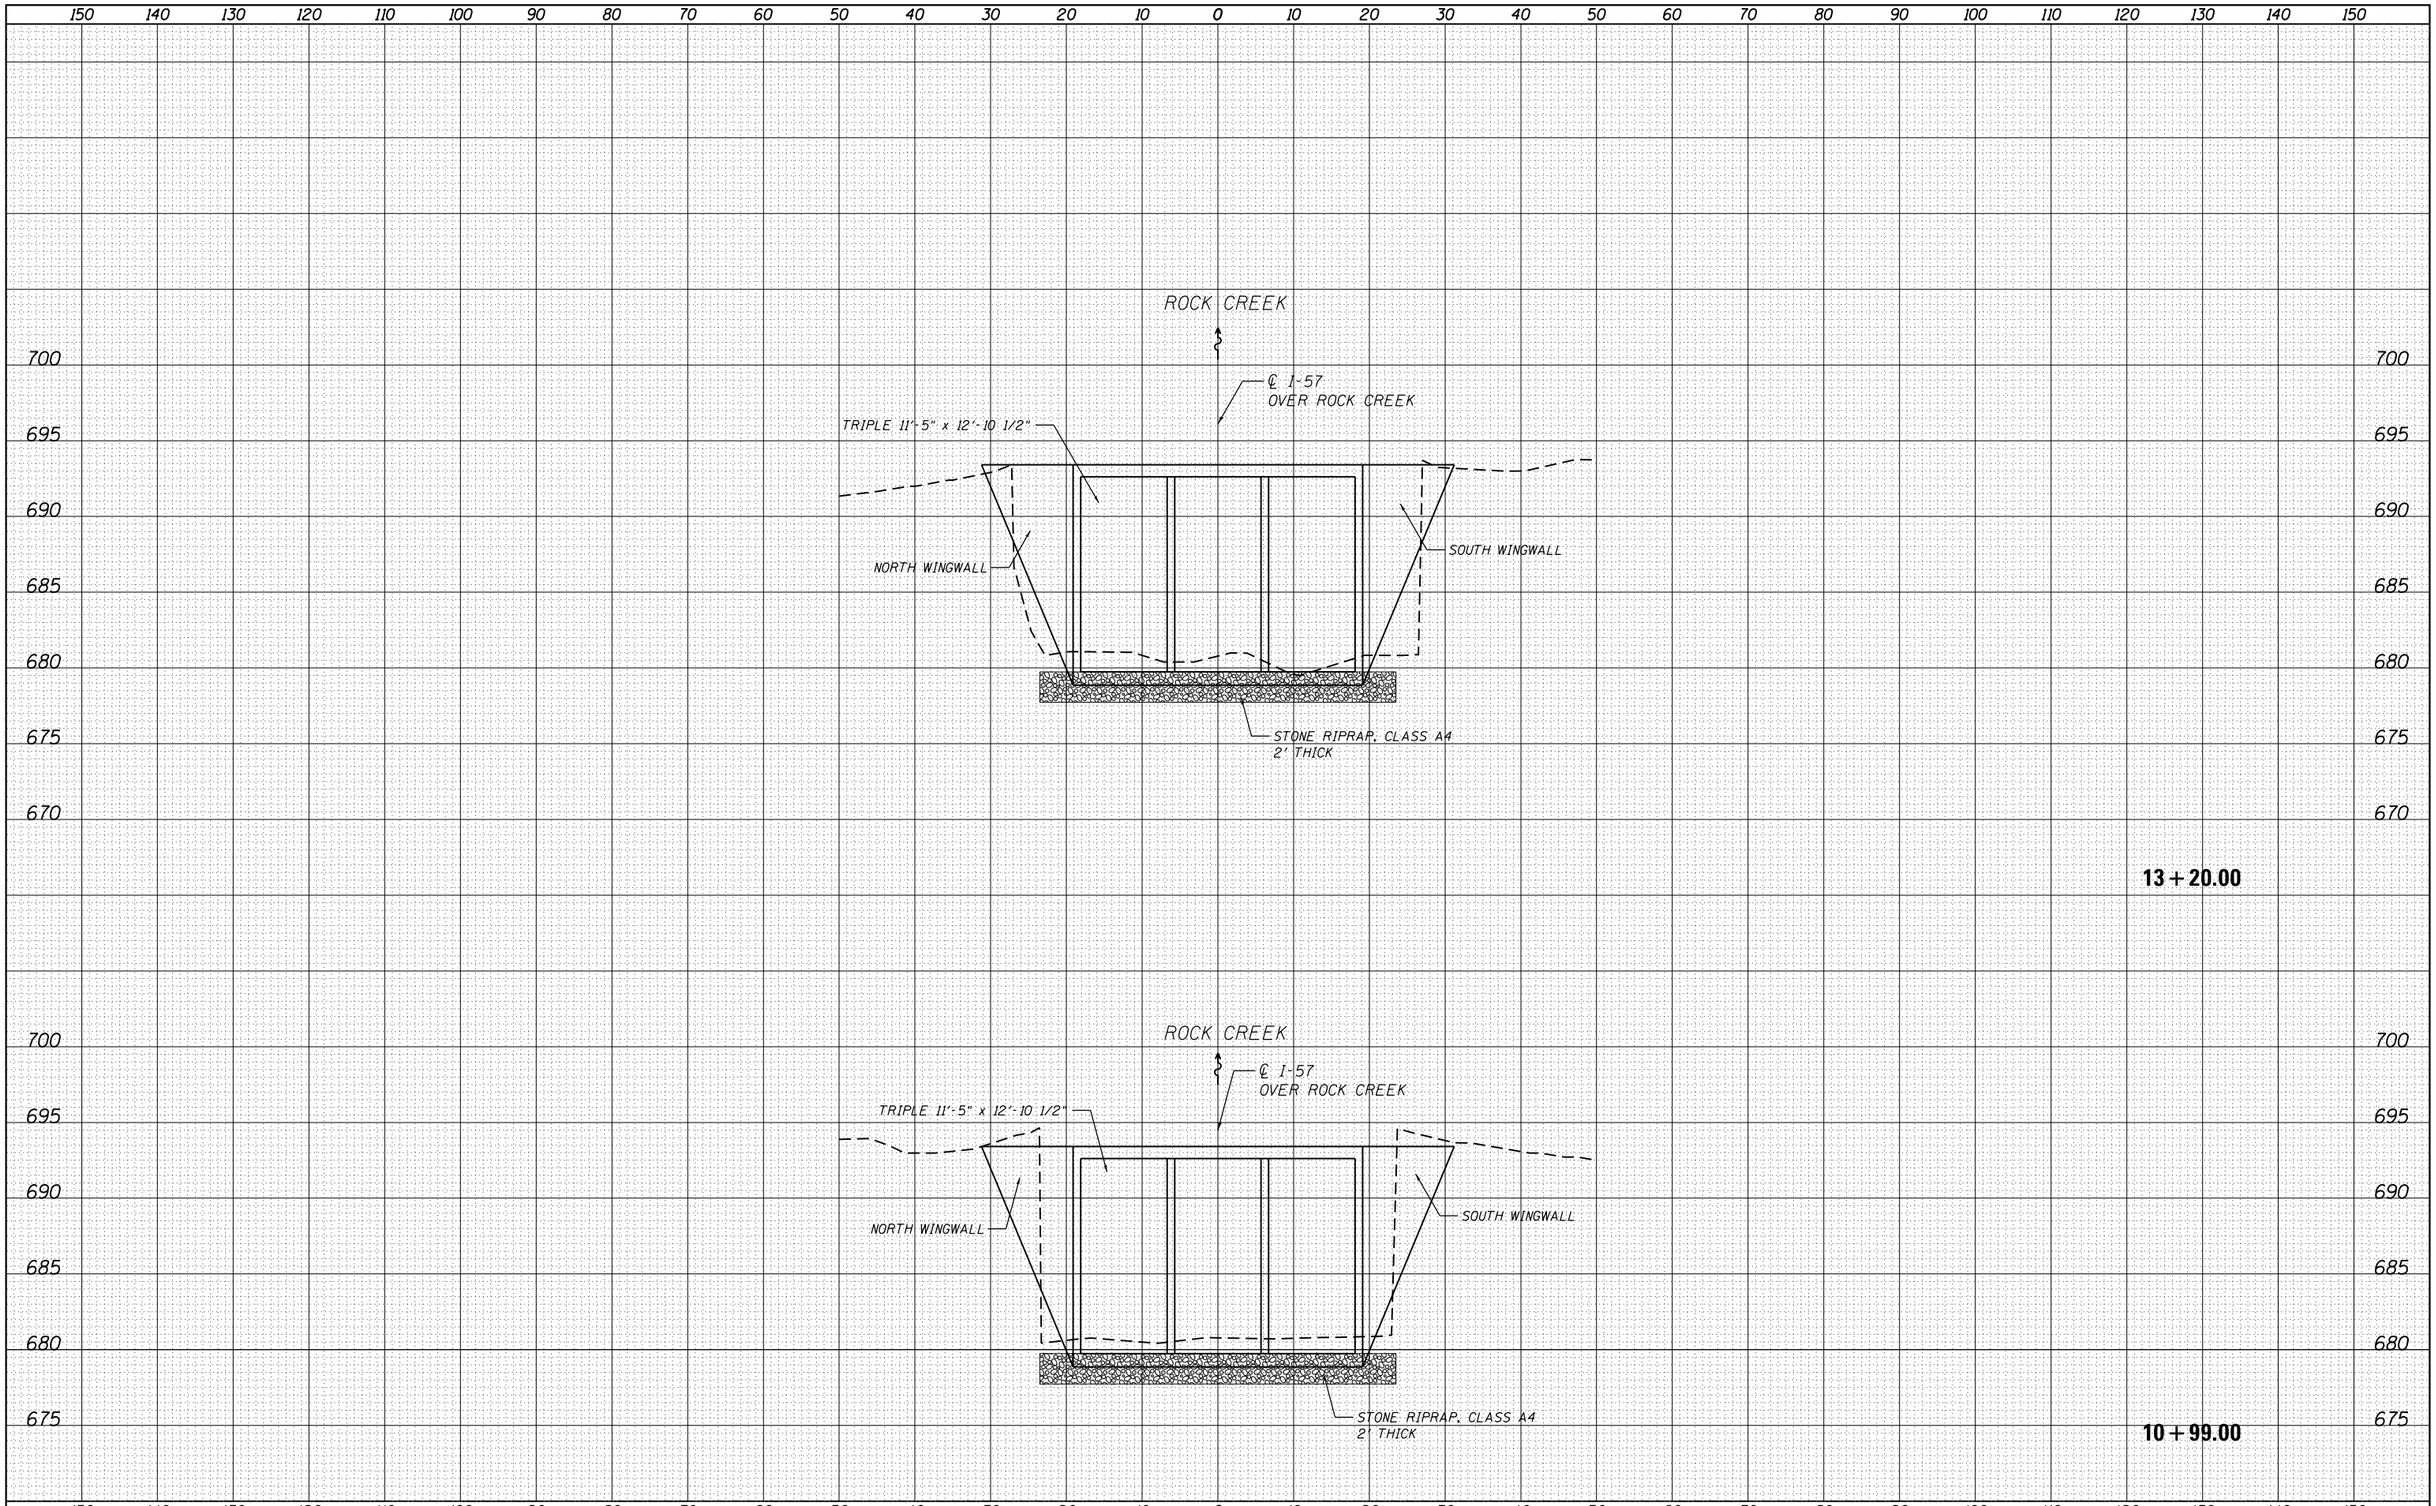

FINAL SURVEY		BY	DATE
NOTE BOOK NO.	SURVEYED		
	PLOTTED		
	TEMPLATE		
	AREAS		
	AREAS CHECKED		

ORIGINAL SURVEY		BY	DATE
NOTE BOOK NO.	SURVEYED		
	PLOTTED		
	TEMPLATE		
	AREAS		
	AREAS CHECKED		

H:\Jobs2011\20113012-25\CAD\Site\dgn\00\60T53-Cross Sections\60T53-sht-SN099-2001-XS.dgn
3/12/2013 11:24:38 AM

GRAEF 8501 W. Higgins Road; Suite 280 Chicago, Illinois 60631 (773) 399-0112

USER NAME = 1485	DESIGNED - EF	REVISED -	
	DRAWN - EF	REVISED -	
PLOT SCALE = 20.0000 ' / in.	CHECKED - RS	REVISED -	
PLOT DATE = 3/12/2013	DATE - 03/20/2013	REVISED -	

STATE OF ILLINOIS
DEPARTMENT OF TRANSPORTATION

COOK & WILL COUNTY RIP RAP IMPROVEMENTS
SN 099-2001 I-57 AT ROCK CREEK - CROSS SECTIONS

SCALE: | SHEET 1 OF 1 SHEETS | STA. 10+99.00 TO STA. 13+20.00

F.A. RTE.	SECTION	COUNTY	TOTAL SHEETS	SHEET NO.
•	2012-007 I	COOK/WILL	38	28
• VARIOUS ROUTES		CONTRACT NO. 60T53		
		ILLINOIS FED. AID PROJECT		