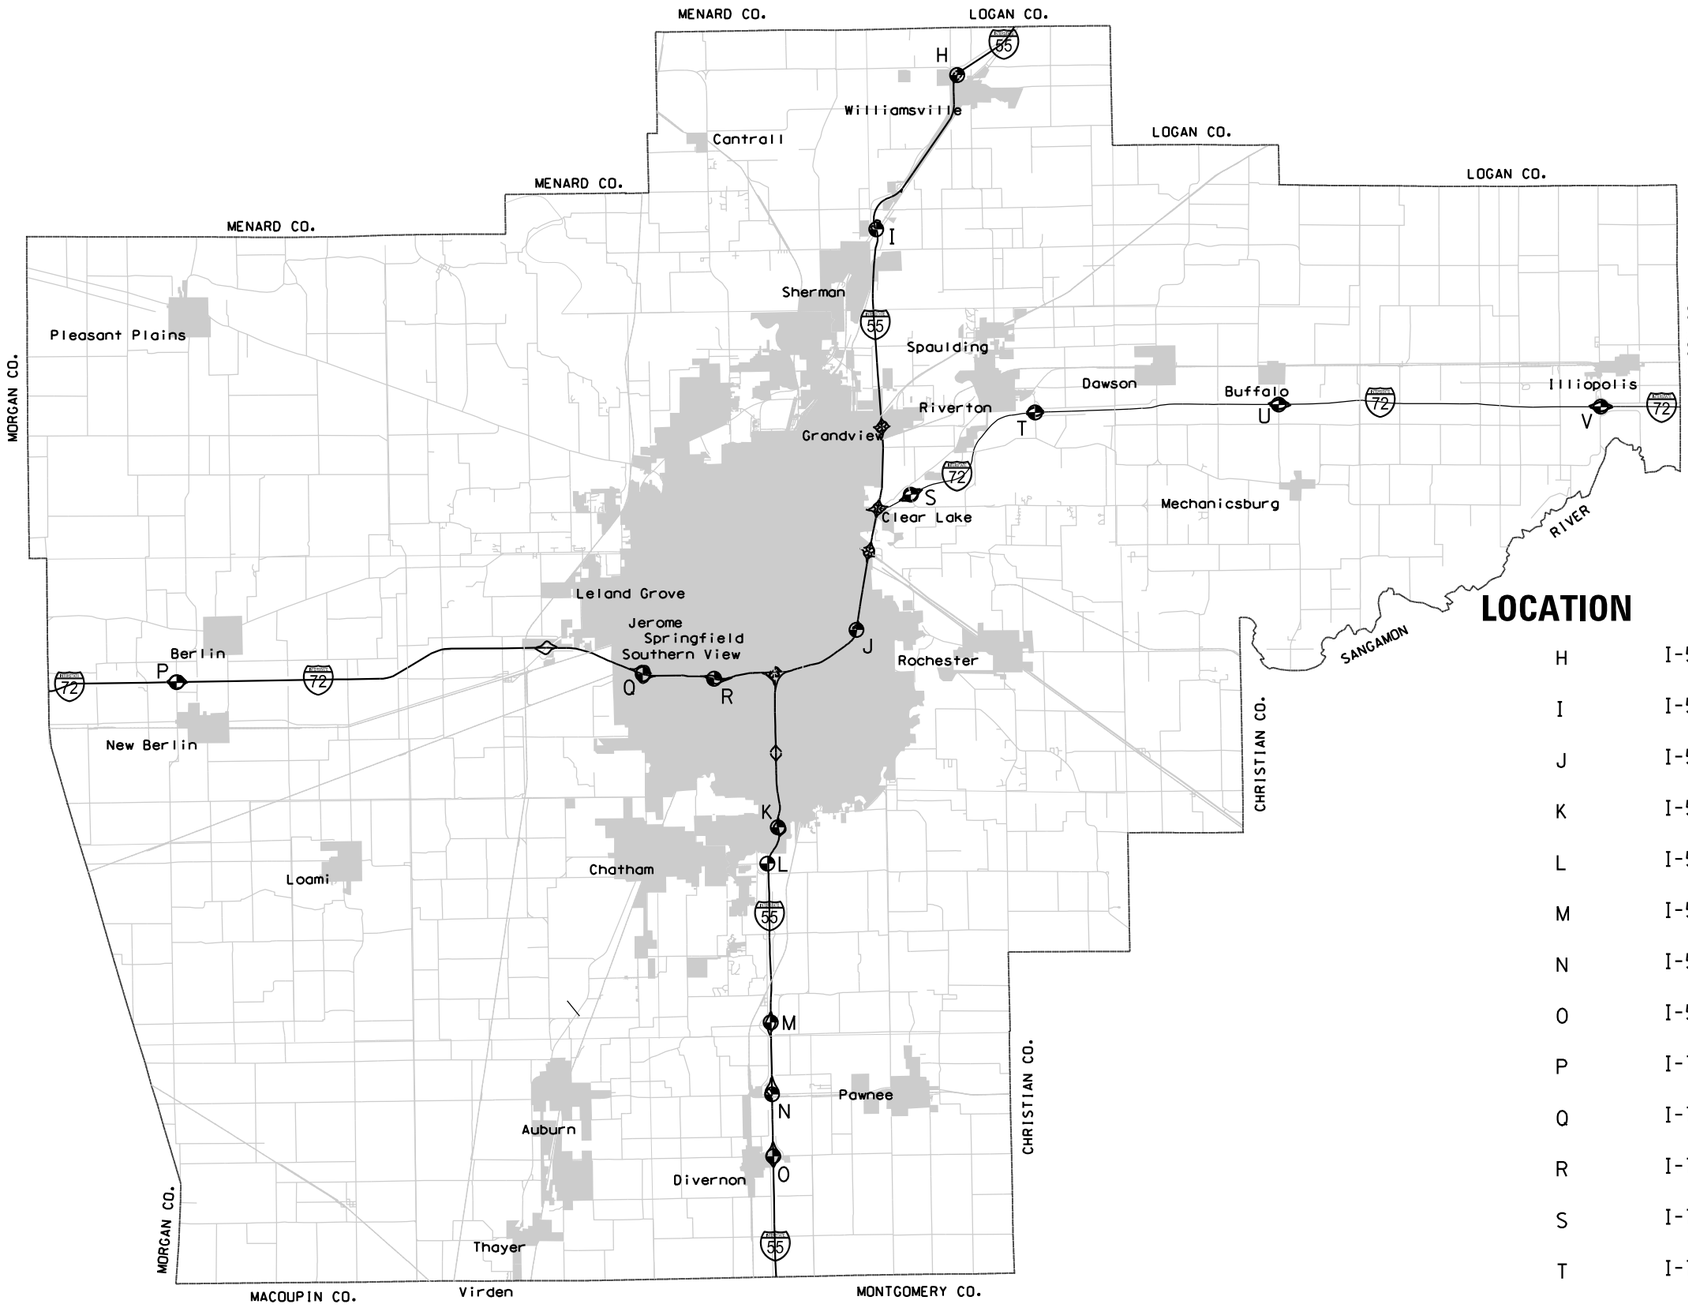

SANGAMON COUNTY

LOCATION	INTERSECTION NAME
H	I-55 AND IL 123 (EXIT 109)
I	I-55 AND I-55 BUS. RTE/S SHERMAN BLVD (EXIT 105)
J	I-55 / 1-72 AND STEVENSON DR (EXIT 94)
K	I-55 AND TORONTO RD (EXIT 90)
L	I-55 AND CHATHAM EXIT (PALM RD) (EXIT 88)
M	I-55 AND OLD ROUTE 66 (EXIT 83)
N	I-55 AND IL 104 (EXIT 82)
O	I-55 AND E DIVERNON RD (EXIT 80)
P	I-72 AND CO HIGHWAY 10 (EXIT 82)
Q	I-72 AND VETERANS (IL 4) (EXIT 93)
R	I-72 AND S MacARTHUR BLVD (EXIT 96)
S	I-72 AND OLD ROUTE 36 (EXIT 104)
T	I-72 AND OVERPASS RD (EXIT 108)
U	I-72 AND BUFFALO MECHANICSBURG RD (EXIT 114)
V	I-72 AND CO HIGHWAY 33 (EXIT 122)

FILE NAME = c:\pw_work\pwidot\sparksgw\d0338825\D672G10-sht-Location.dgn	USER NAME = sparksgw	DESIGNED -	REVISED -
	PLOT SCALE = 100.0000 ' / in.	DRAWN -	REVISED -
Default	PLOT DATE = Mar-28-2013 01:30:16PM	CHECKED -	REVISED -
		DATE -	REVISED -

STATE OF ILLINOIS
DEPARTMENT OF TRANSPORTATION

SANGAMON COUNTY LOCATION MAP

SCALE: SHEET OF SHEETS STA. TO STA.

F.A.P. RTE.	SECTION	COUNTY	TOTAL SHEETS	SHEET NO.
VAR	**	*	30	10

CONTRACT NO. 72G10

ILLINOIS FED. AID PROJECT

D6 SIGNING/PAV'T MRKING 2013-1 • MACOUPIN, MONTGOMERY, SANGAMON & LOGAN