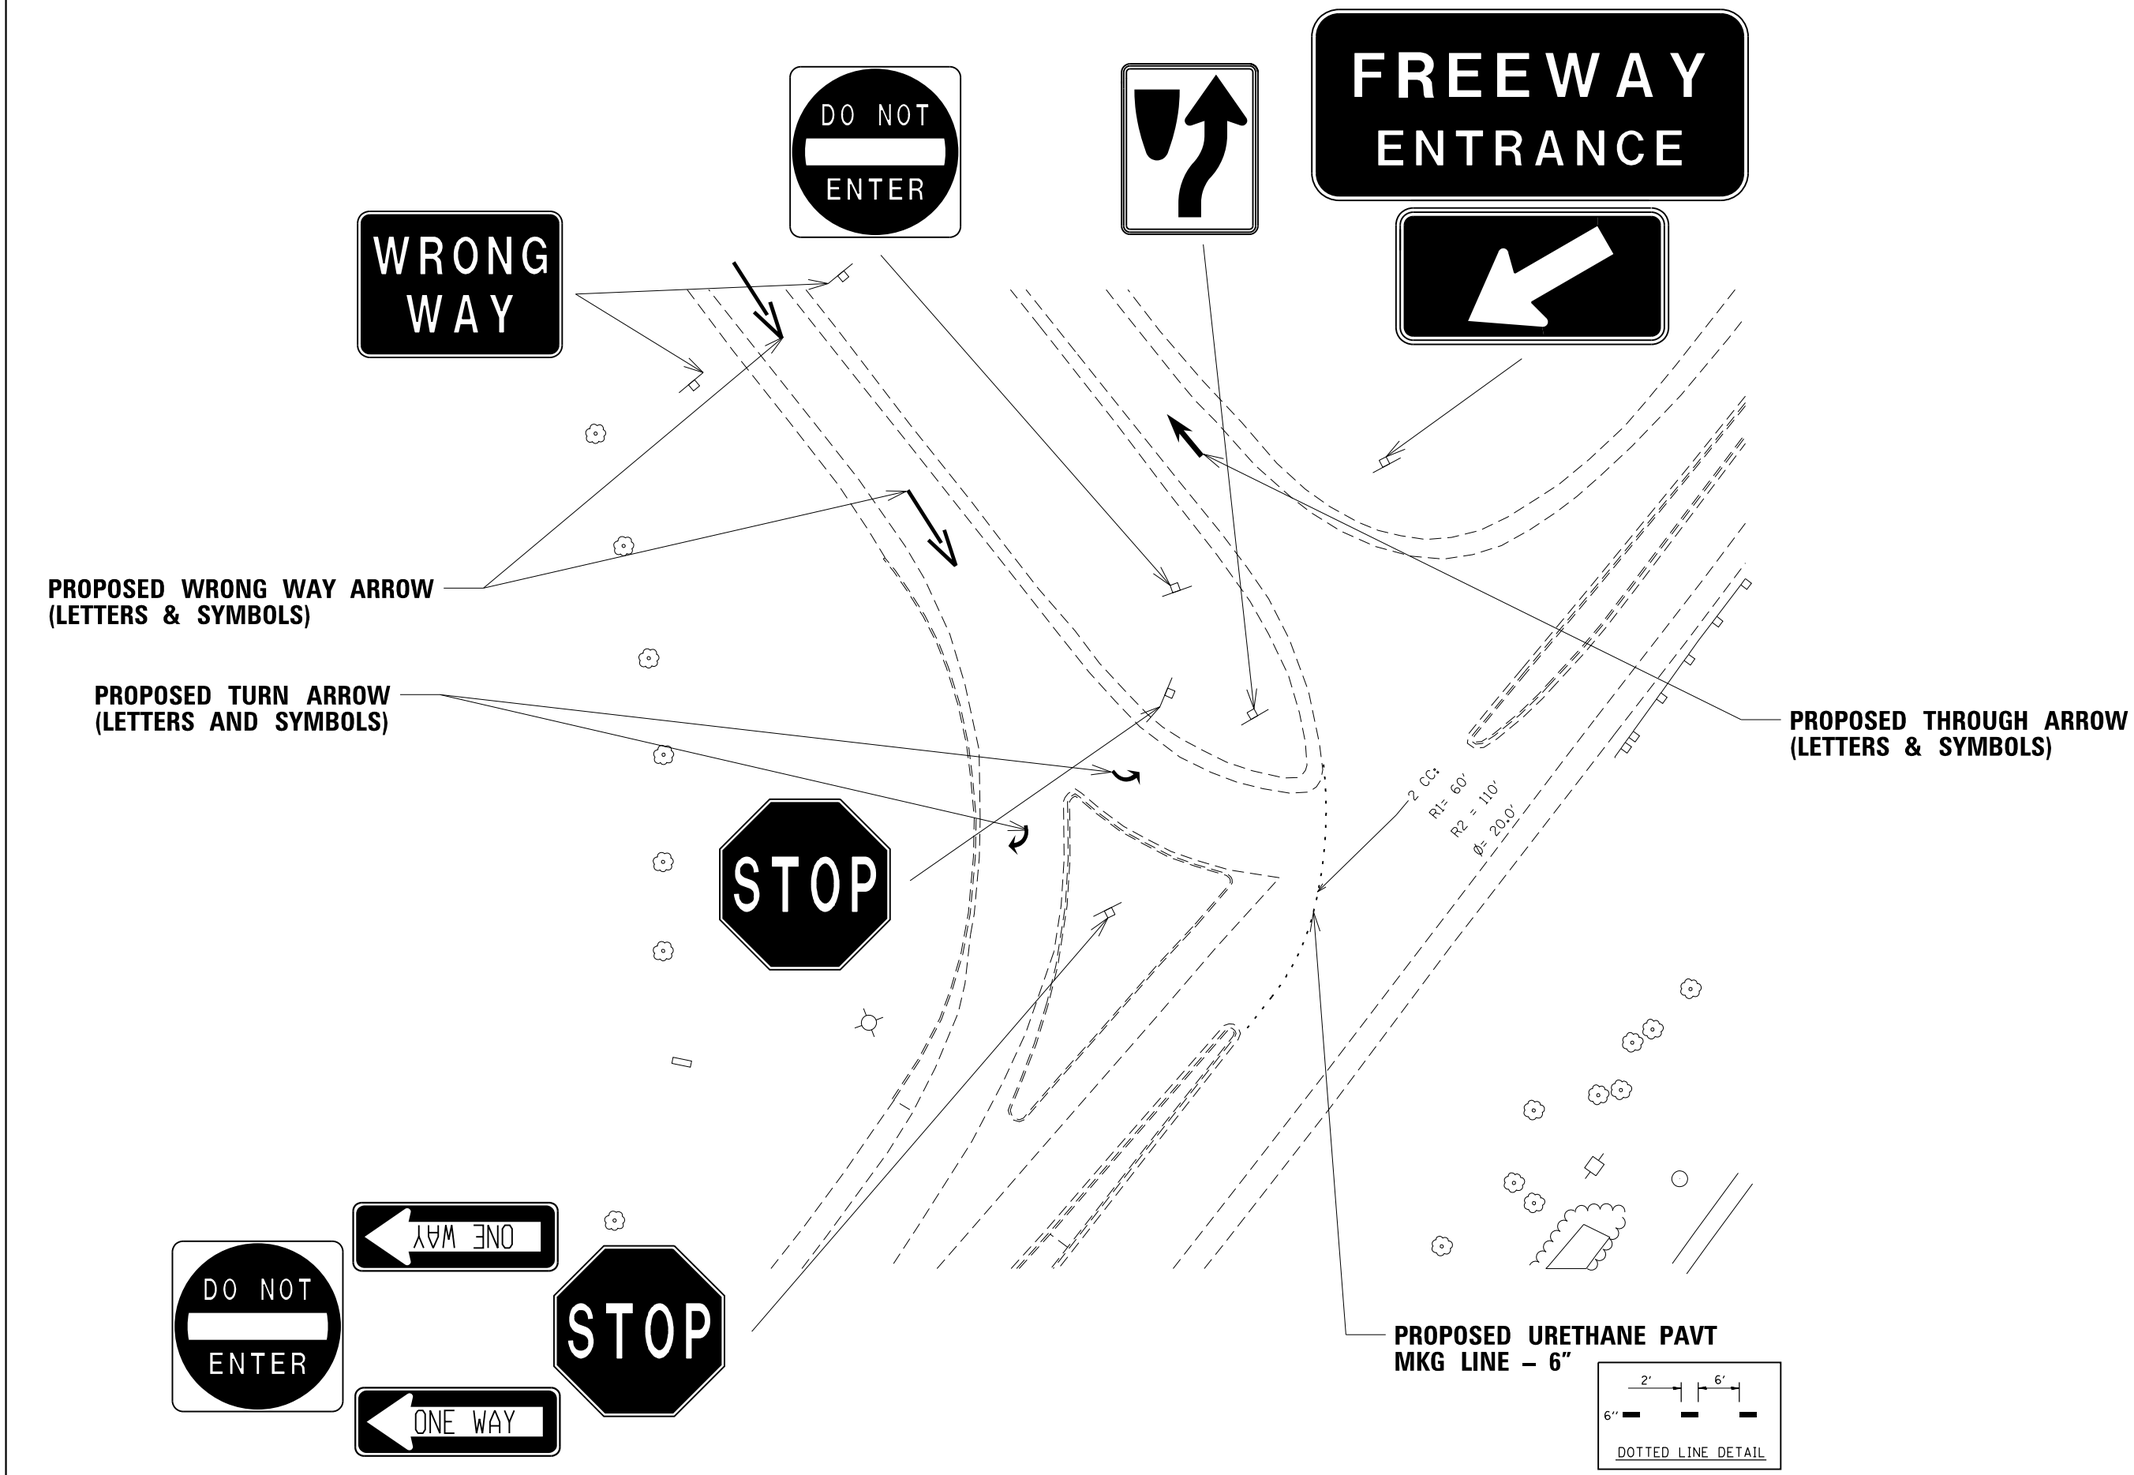

FILE NAME = c:\pw_work\pwidot\sparksgw\d0338825\D672G10-sht-topo sheets.dgn	USER NAME = sparksgw	DESIGNED -	REVISED -
		DRAWN -	REVISED -
	PLOT SCALE = 40.0000 ' / in.	CHECKED -	REVISED -
Default	PLOT DATE = Mar-28-2013 01:30:25PM	DATE -	REVISED -

STATE OF ILLINOIS
DEPARTMENT OF TRANSPORTATION

SB SHERMAN INTERCHANGE
EXIT 105

SCALE: | SHEET OF SHEETS | STA. | TO STA.

F.A.• RTE.	SECTION	COUNTY	TOTAL SHEETS	SHEET NO.
VAR	••	•	30	24
		CONTRACT NO. 72G10		
	ILLINOIS FED. AID PROJECT			

•• D6 SIGNING/PAV'T MRKING 2013-1 • MACOUPIN, MONTGOMERY, SANGAMON & LOGAN