CONTRACT NO. 60B02

F.A.I. RTE.	SECTION	COUNTY	TOTAL SHEETS	SHEET NO.
55	2005-085 SG	WILL	28	6
STA.		TO STA.		
FED. ROAD DIST. NO.	ILLINOIS	FED. AID PROJECT		

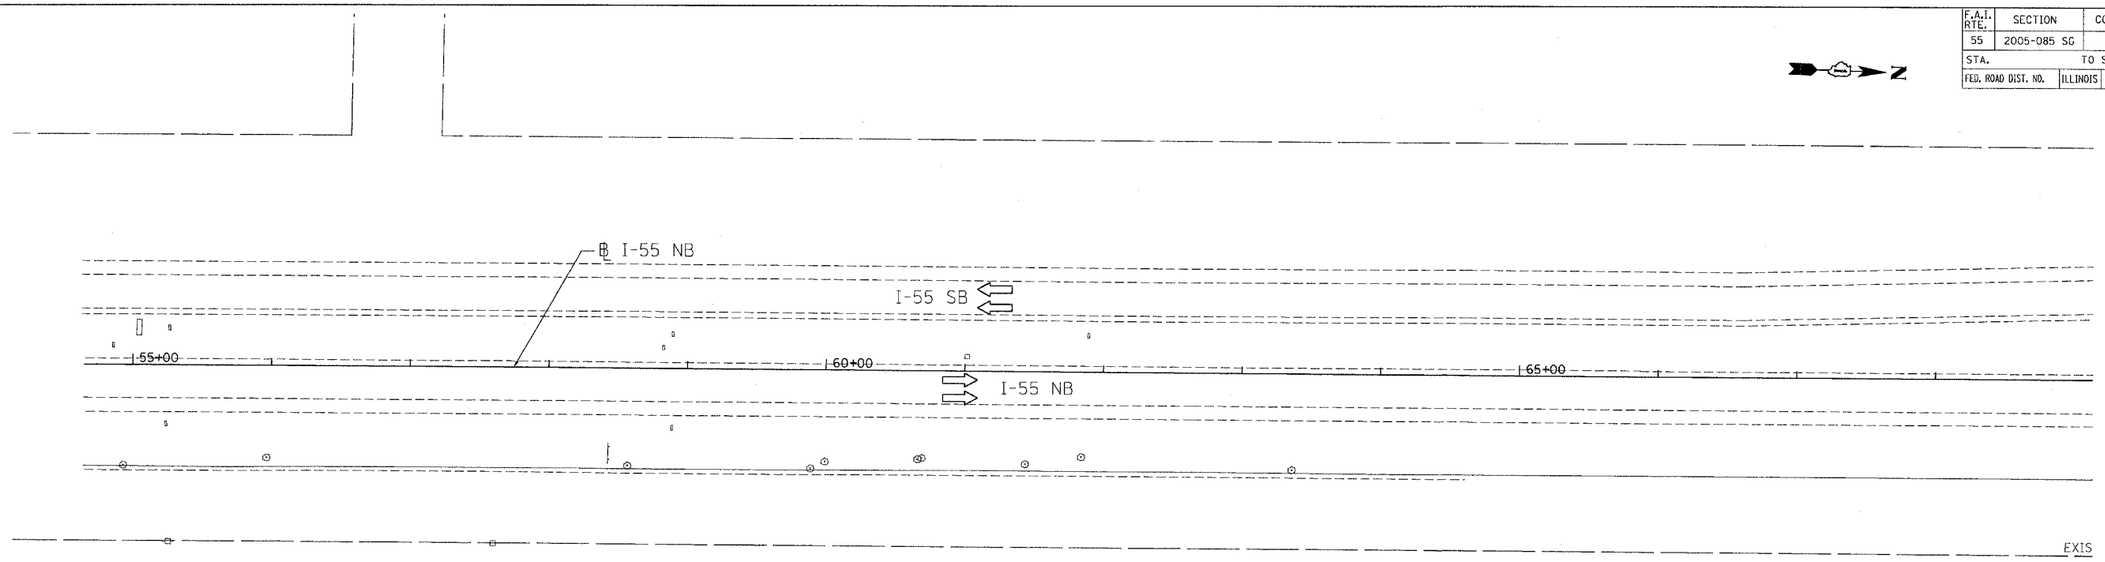

EXISTING PLAN

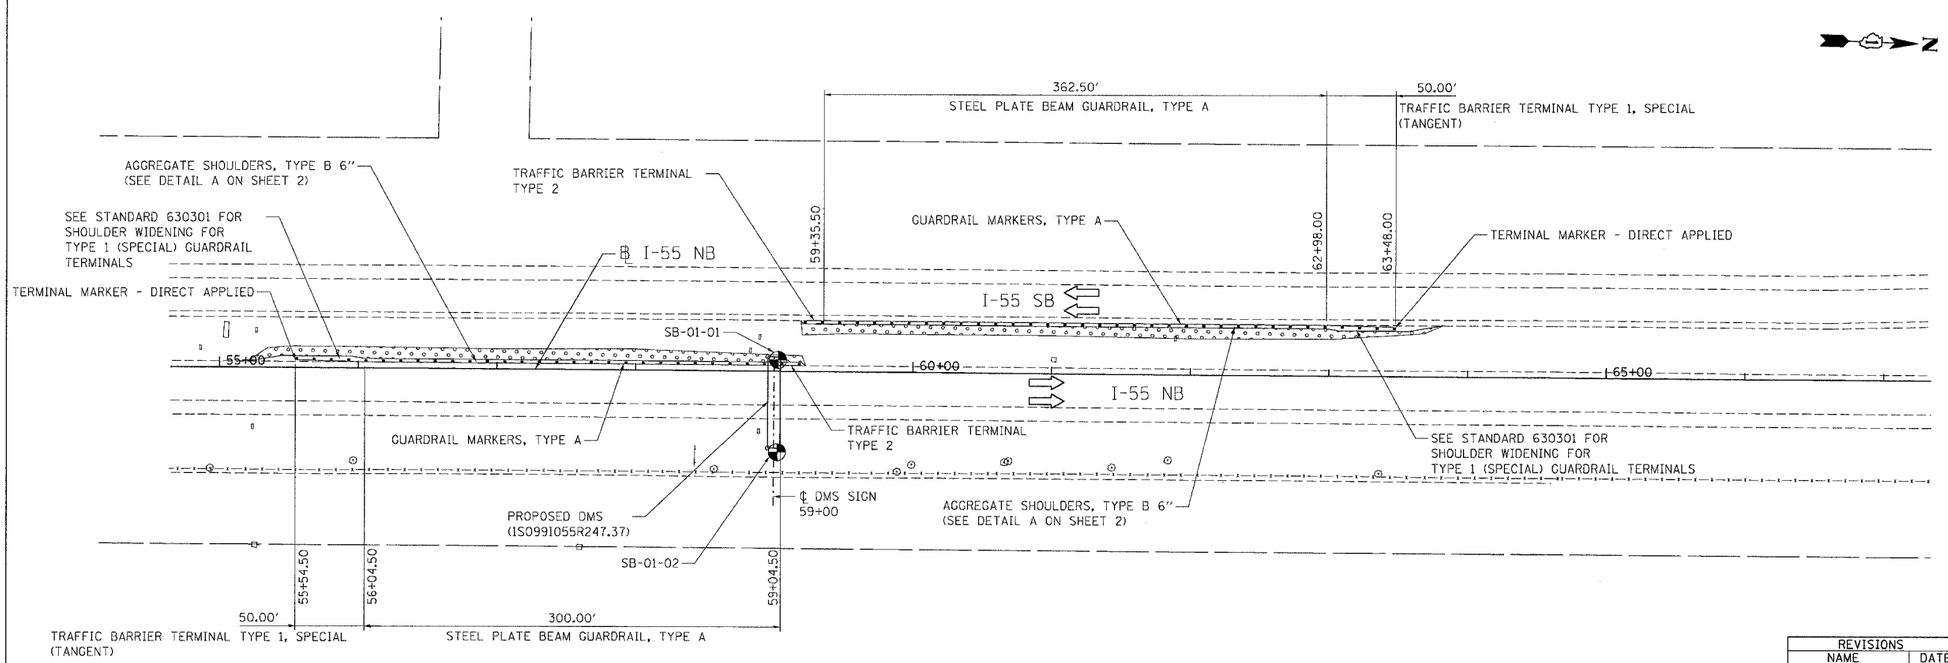

PROPOSED PLAN

NOTES

1. PROPOSED DMS SIGN STRUCTURE IS LOCATED APPROXIMATELY AT MILE 247.37
2. MAINTENANCE OF TRAFFIC AND SIGNING ACCORDING TO SPECIAL PROVISION "KEEPING THE EXPRESSWAY OPEN TO TRAFFIC".
3. UTILITIES INFORMATION AT THIS LOCATION IS NOT AVAILABLE, HENCE NOT SHOWN.

LEGEND

- SEEDING CL 2A, TOPSOIL FURNISH AND PLACE, AND EROSION CONTROL BLANKET
- BORING
- DIRECTION OF TRAFFIC

REVISIONS	
NAME	DATE

ILLINOIS DEPARTMENT OF TRANSPORTATION
FAI ROUTE 55 (I-80 TO U.S. 30)
DYNAMIC MESSAGING SIGNS

PROPOSED DMS ROADWAY PLAN AT STA. 59+00

SCALE: 1"=50' DRAWN BY MRK
DATE 03/27/06 CHECKED BY DDH

TENG
TENG & ASSOCIATES, INC.
ENGINEERS/ARCHITECTS/PLANNERS
CHICAGO, ILLINOIS

PLOT DATE = $$DATE$$
FILE NAME = $$FILE$$
PLOT SCALE = $$SCALE$$
USER NAME = $$USER$$

..\VL0910B01.DGN,..\VX0B01W52.DGN,..\VL0910B01.DGN,..\VR0B01A002.DGN,..\VR0B01A003.DGN,..\VR0B01A001.DGN,..\VR0B01A001.DGN,..\PL0B01A001.DGN,..\PL0B01A001.DGN,..\DU0B01A001.DGN,..\DU0B01A002.DGN,..\DU0B01A002.DGN,..\UT0910A001.DGN,..\UT0910A001.DGN,..\VX0B01W52.DGN
3/27/2006,14:09:14 K:\BNA\TMP S:\DOCUMENT\B2361501\CIVIL\DGN\PL0410B01.SHT