F.A.I. RTE.	SECTION	COUNTY	TOTAL SHEETS	SHEET NO.
94	1818 R-6	COOK	290	87
STA. 1313+00	TO STA. 1367+00			
FED. ROAD DIST. NO.	ILLINOIS	FED. AID PROJECT		

60B18

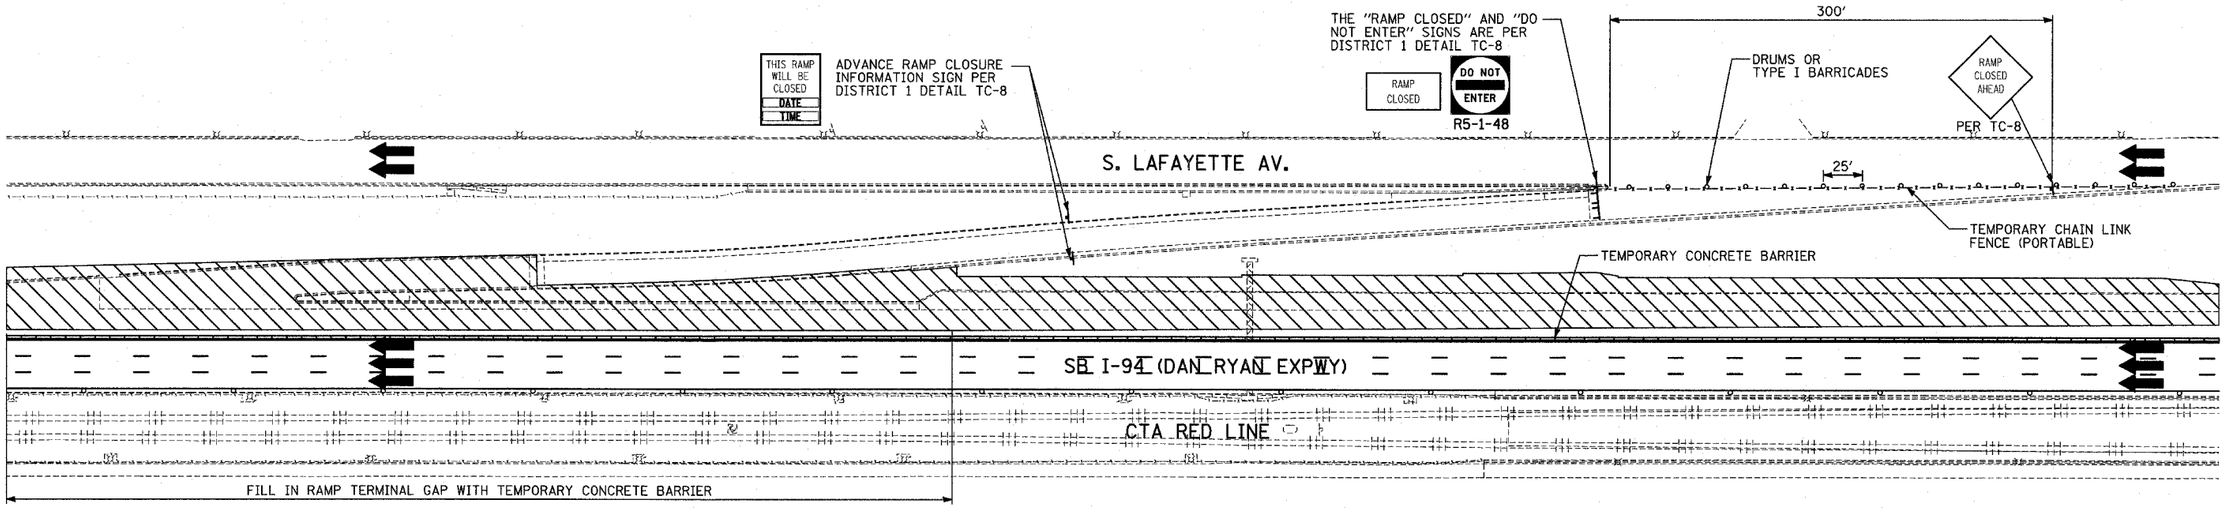

TYPICAL ENTRANCE RAMP CLOSURE FOR STAGE 1

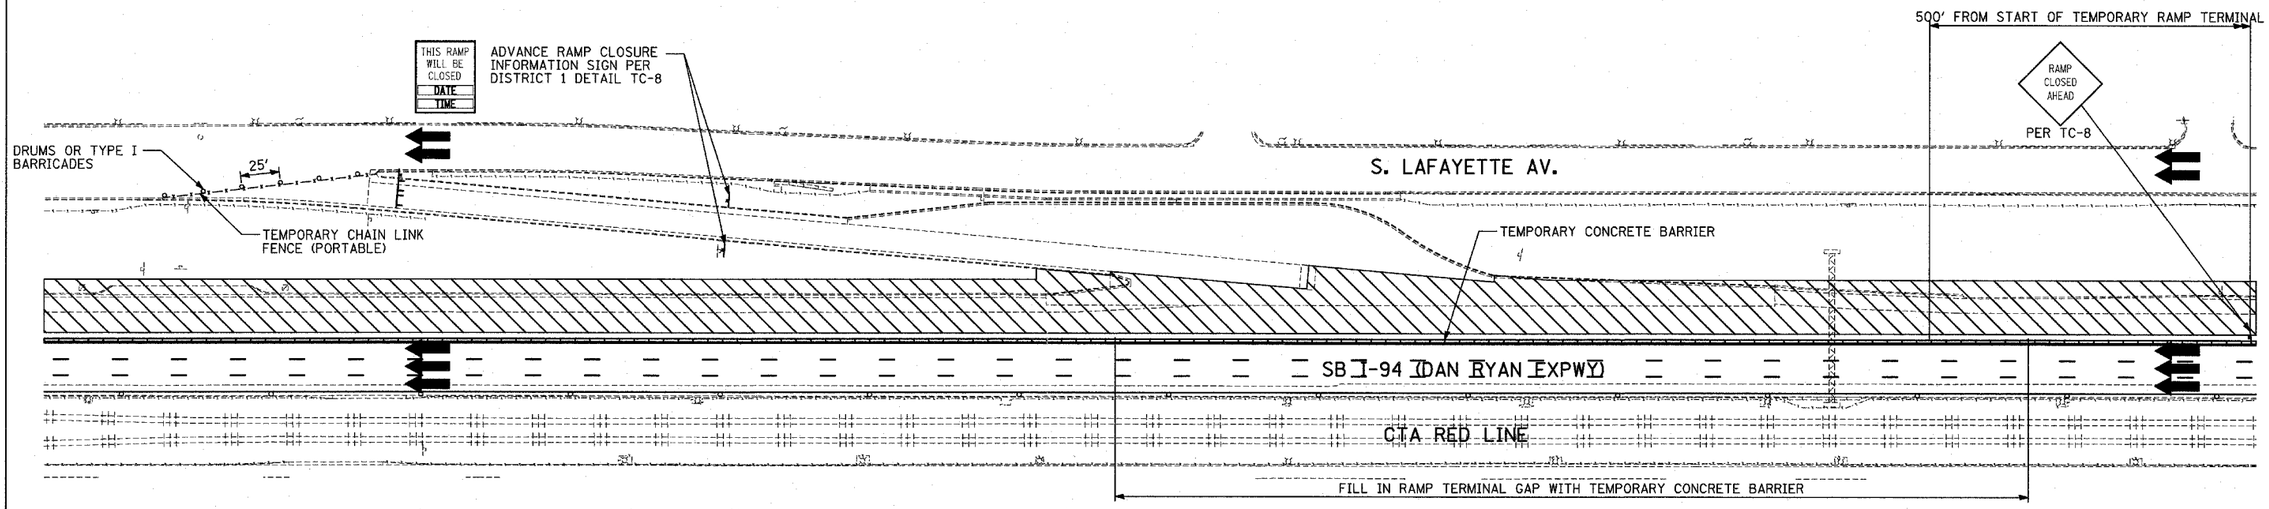

TYPICAL EXIT RAMP CLOSURE FOR STAGE 1

WORK ZONE FOR LANES 4, 5, OUTSIDE SHOULDER, AND RAMP TERMINAL

TY·LIN INTERNATIONAL

REVISIONS NAME	DATE
REVISED	04/15/05

ILLINOIS DEPARTMENT OF TRANSPORTATION

F.A.I. 94 (DAN RYAN EXPRESSWAY)
GENERAL NOTES
CONSTRUCTION STAGING NOTES
MAINTENANCE OF TRAFFIC DETAILS
SHEET 3 OF 4

SCALE: NO SCALE DRAWN BY: RTM

DATE: MARCH 1, 2006 CHECKED BY: TGB