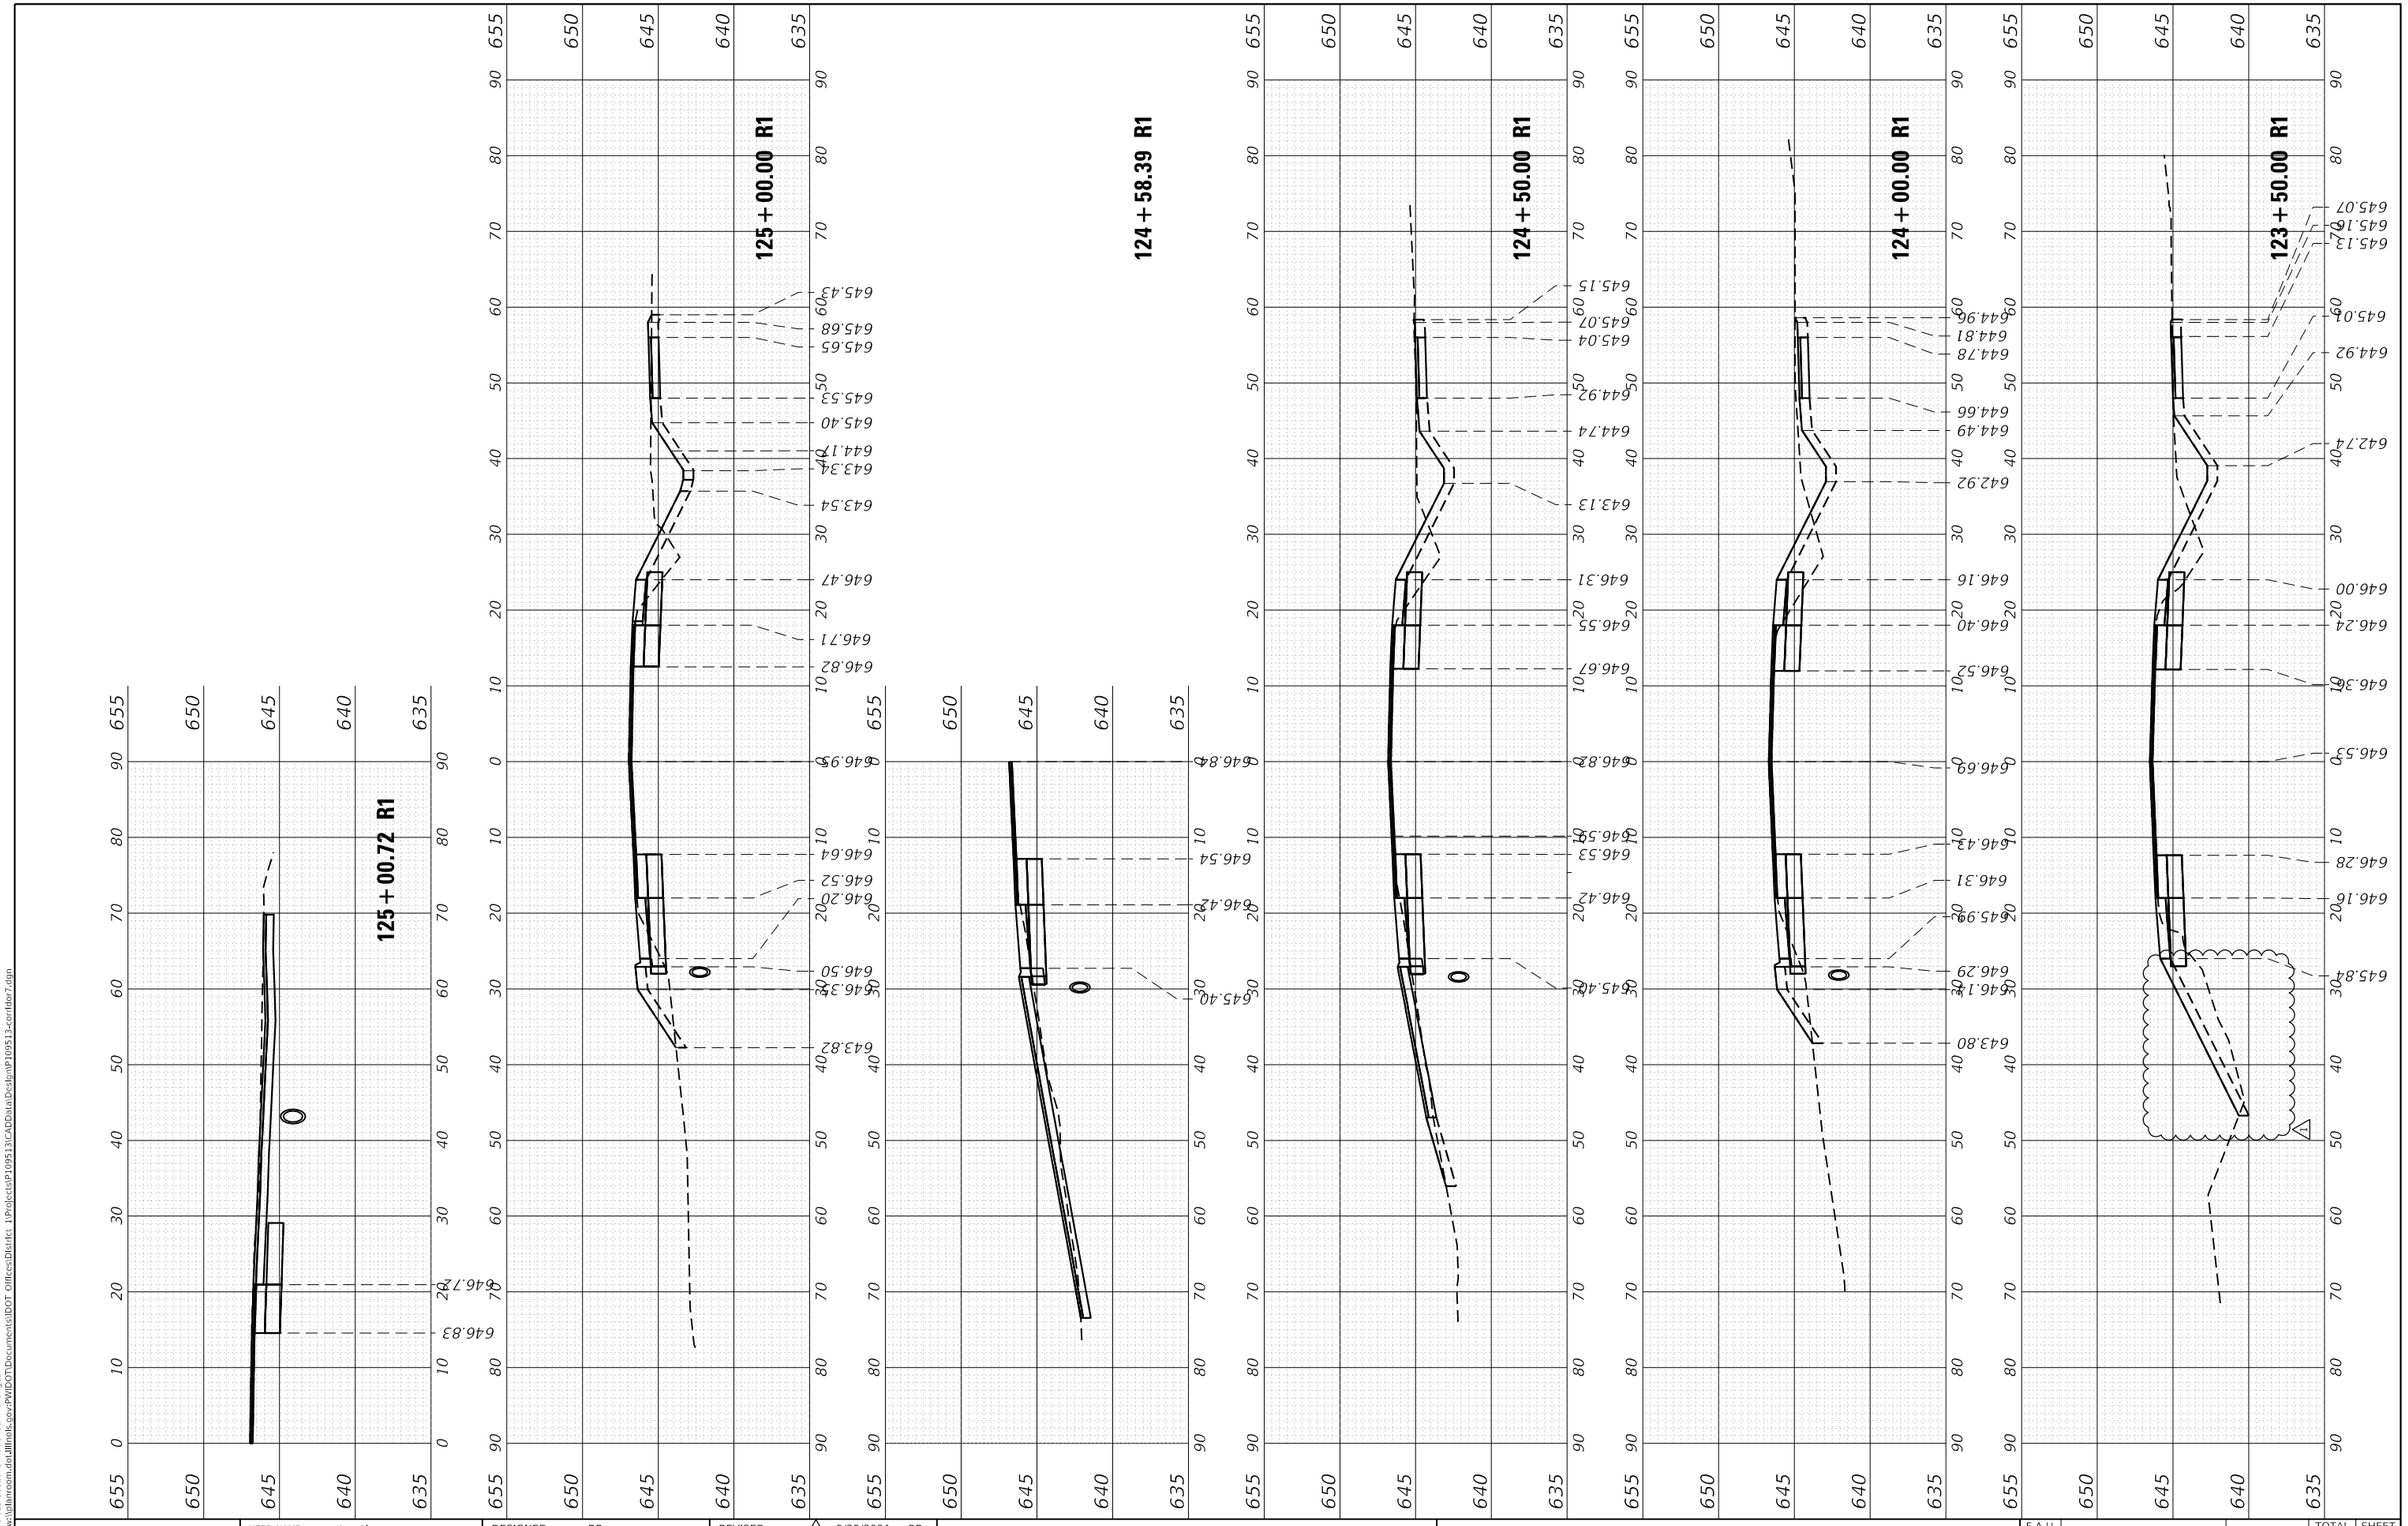

USER NAME = rostkowskir	DESIGNED - RR	REVISED - 1 5/25/2021 RR	
	DRAWN - RR	REVISED -	
PLOT SCALE = 20.0006 ' / in.	CHECKED - DW	REVISED -	
PLOT DATE = 5/28/2021	DATE - 2/26/2021	REVISED -	

STATE OF ILLINOIS
DEPARTMENT OF TRANSPORTATION

CROSS SECTIONS
GLENWOOD DYER ROAD; STONY ISLAND AVENUE TO IL RTE 83

SCALE: 1H:10V | SHEET 7 OF 24 SHEETS | STA. 123+50.00 R1 TO STA. 125+00.72 R1

F.A.U. RTE.	SECTION	COUNTY	TOTAL SHEETS	SHEET NO.
3603	521WRS	COOK	134	117
		CONTRACT NO. 62F84		
	ILLINOIS	FED. AID PROJECT		

1 REVISED SHEET 6/1/2021

MODEL: Print cross sections Addendum changes
FILE NAME: pw:\\allamroom.dot.illinois.gov:PWIDOT\Documents\IDOT Offices\District 1\Projects\P109513\CADData\Design\P109513-corridor7.dgn