CONTRACT NO. 60B54

F.A.P. RTE.	SECTION	COUNTY	TOTAL SHEETS	SHEET NO.
350	3321-S-RS	COOK	25	10
STA. 480+00	TO STA. 510+00			
FED. ROAD DIST. NO.	ILLINOIS	FED. AID PROJECT		

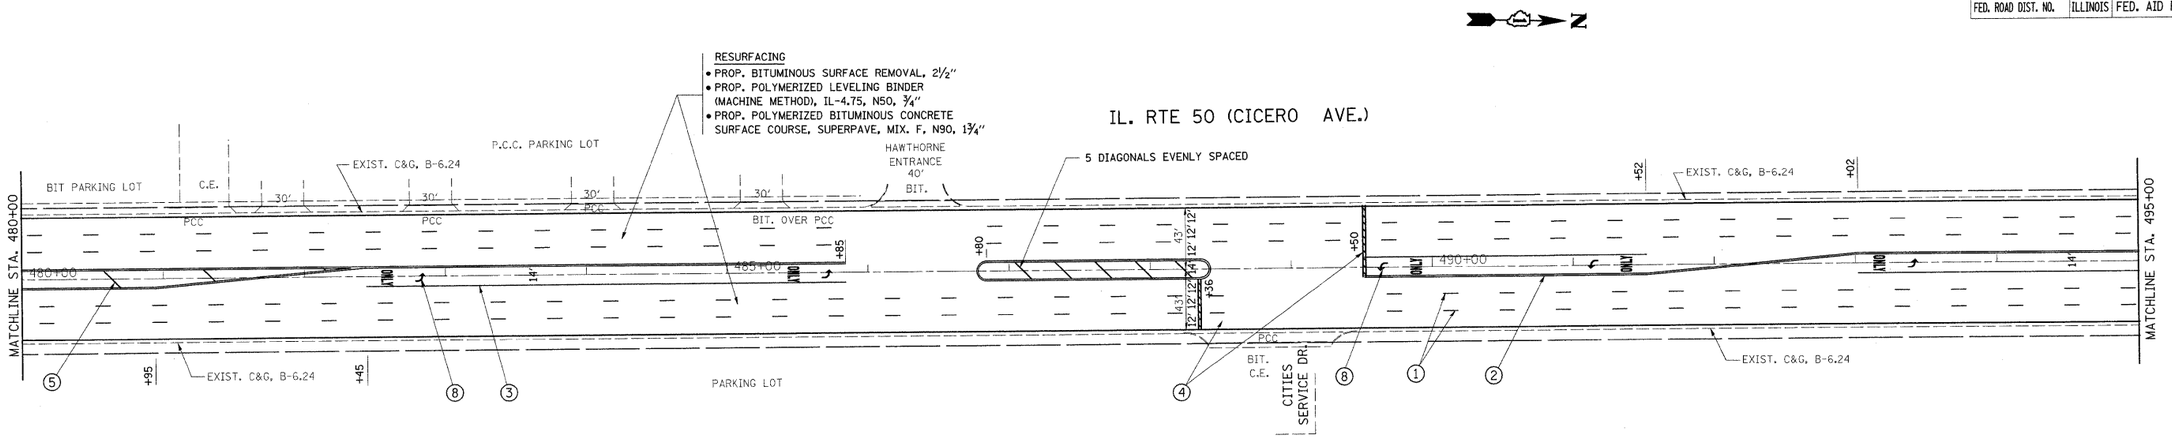

NOTE:
ALL PAVEMENT MARKINGS AS PER DISTRICT 1 TYPICAL PAVEMENT MARKINGS AND STANDARD 780001

REVISIONS NAME	DATE

ILLINOIS DEPARTMENT OF TRANSPORTATION

IL 50 (CICERO AVE.) 34th ST. TO 46th ST. ROADWAY AND PAVEMENT MARKING PLANS

SCALE: 1"=50'
DRAWN BY
DATE 2/9/2009
CHECKED BY

PLOT DATE = 2/9/2009
FILE NAME = c:\pw_work\DWIDOT\ULRICHKD\d0092485\U135780-sht-plan.dgn
PLOT SCALE = 50.0000 ' / IN.
USER NAME = ulrichkd