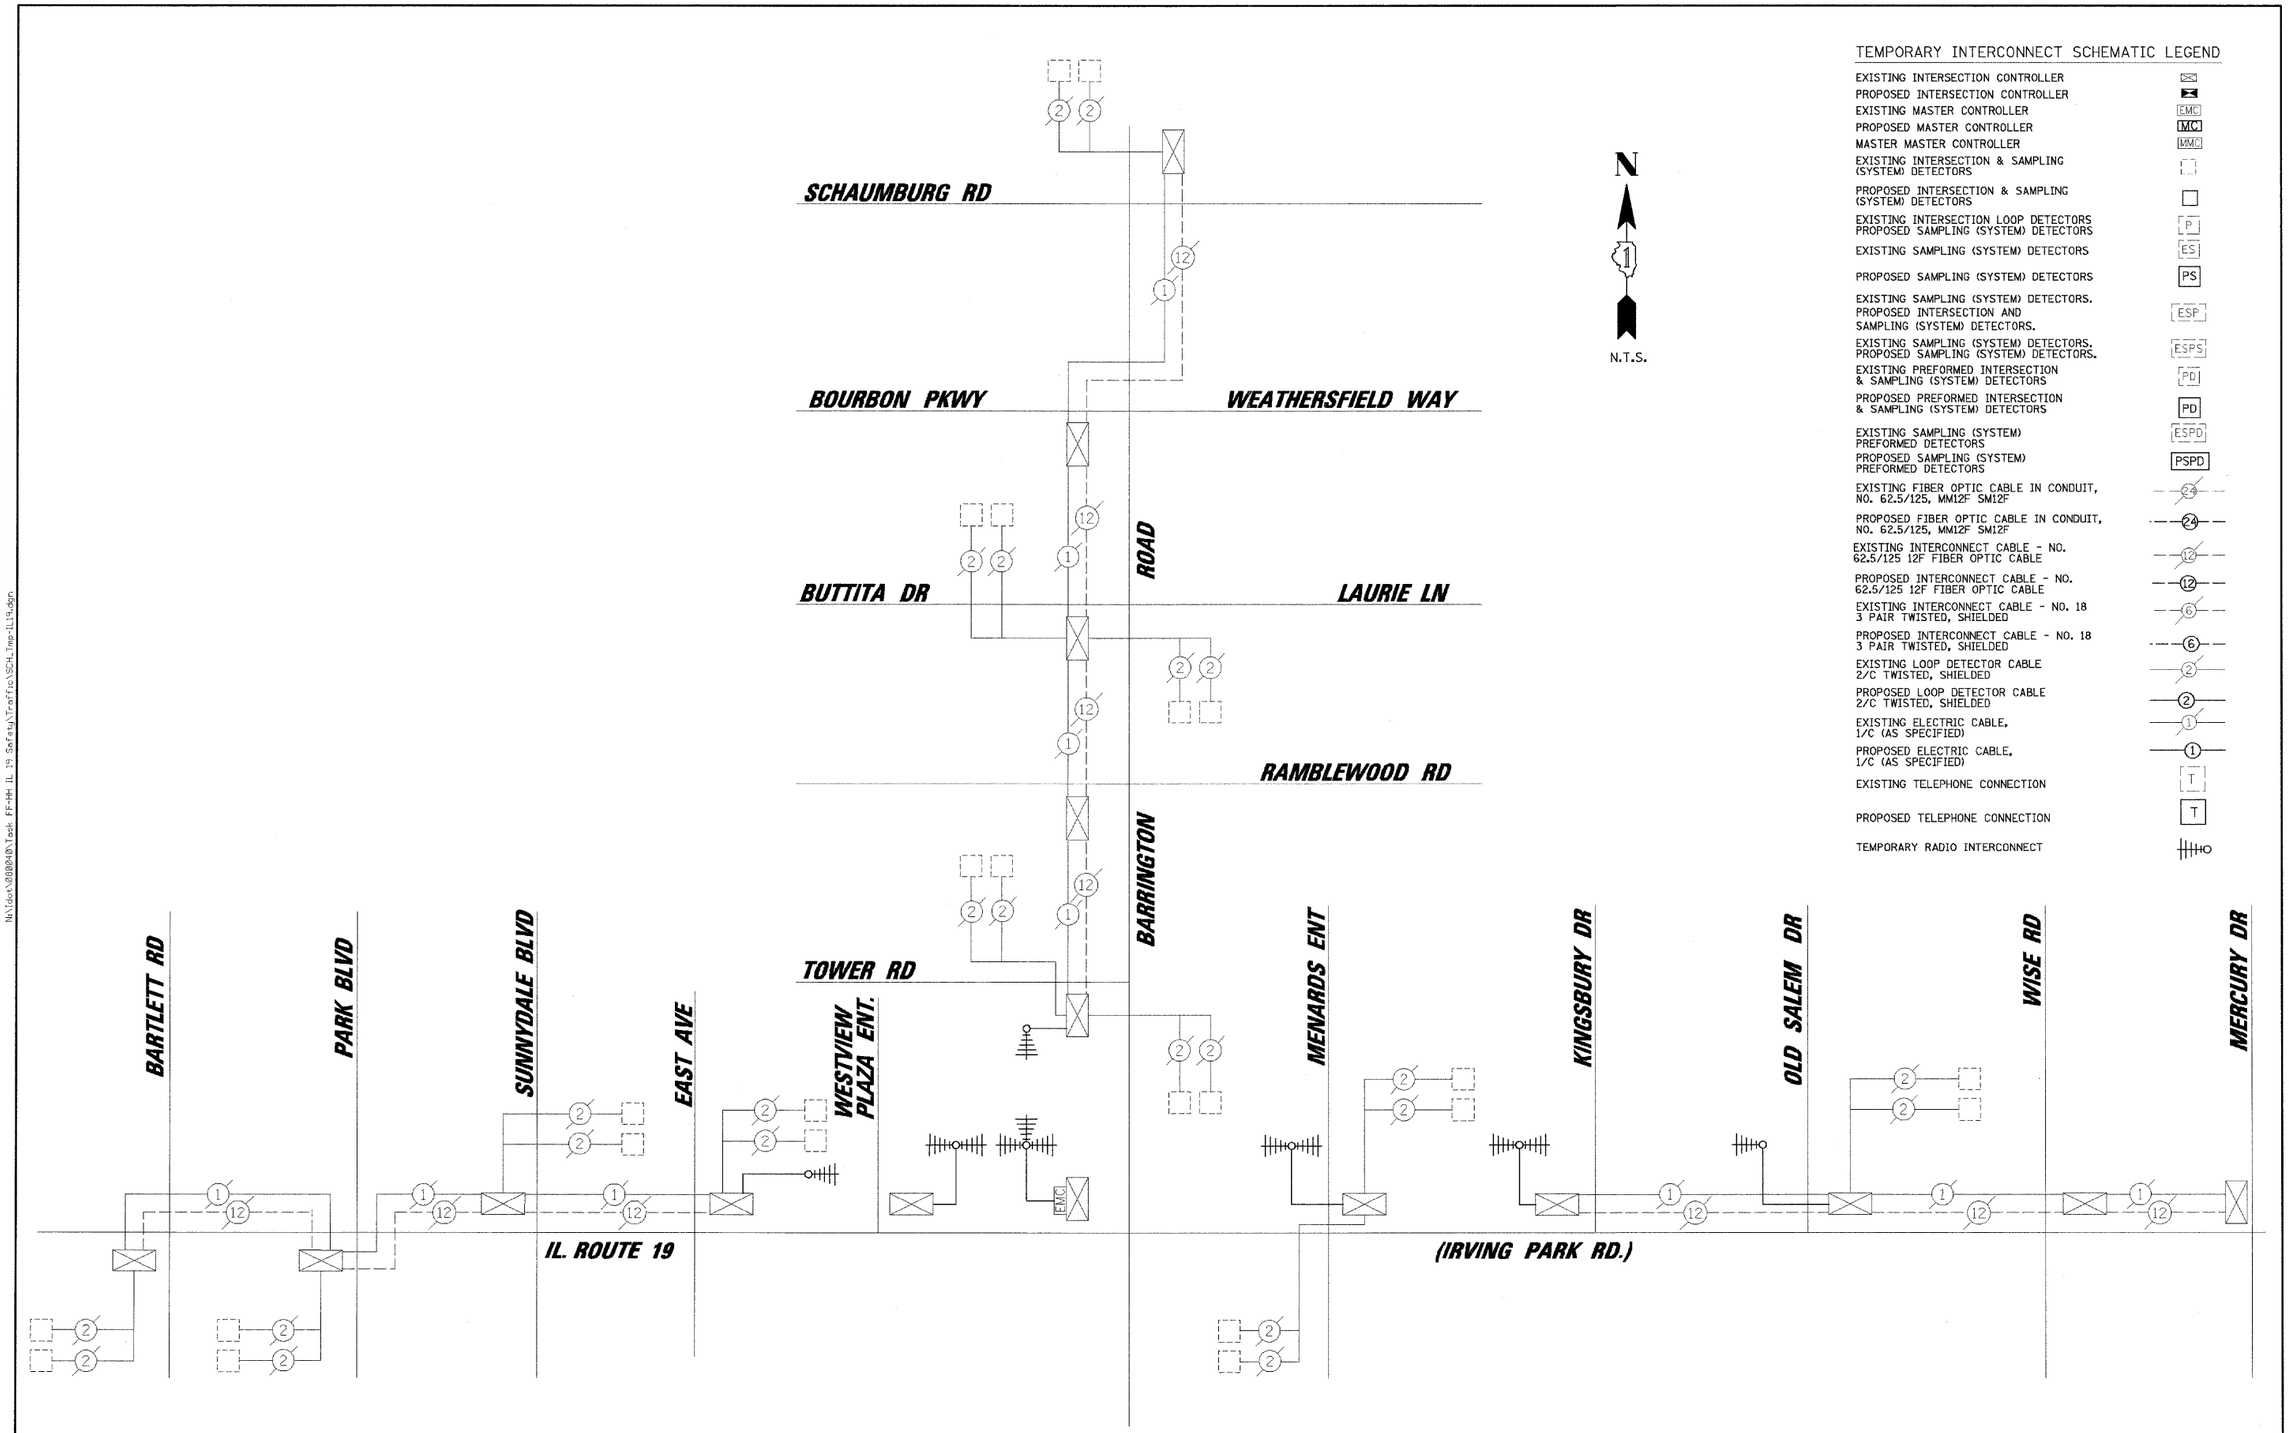

PROFILE | PLAN

SURVEYED | PLOTTED | DRAWN | CHECKED | ALIGNMENT CHECKED | DESIGN CHECKED | CADD FILE NAME

NOTE BOOK NO.

BY | DATE

STRUCTURE NOTATIONS CHKD

CHRISTOPHER B. BURKE ENGINEERING LTD.
5575 West Higgins Road, Suite 600
Rosemont, Illinois 60018
(847) 823-0500

N:\Jobs\2008\08\Task FP-Mr IL 19 Safety\Traffic\SCH_Tmp-IL19.dgn

FILE NAME = ...\Traffic\SCH_Tmp-IL19.dgn	USER NAME = FPACIONE	DESIGNED - ABR	REVISED -
		DRAWN - FPB / FCP	REVISED -
	PLOT SCALE = 20'	CHECKED - MJT	REVISED -
	PLOT DATE = 3/18/2009	DATE -	REVISED -

STATE OF ILLINOIS
DEPARTMENT OF TRANSPORTATION

TEMPORARY INTERCONNECT SCHEMATIC
IL. ROUTE 19 (IRVING PARK RD.) FROM BARTLETT ROAD TO MERCURY DRIVE
BARRINGTON ROAD FROM IL. ROUTE 19 (IRVING PARK RD.) TO SCHAUMBURG ROAD

SCALE: N.T.S. | SHEET NO. OF SHEETS | STA. TO STA.

F.A.U. RTE.	SECTION	COUNTY	TOTAL SHEETS	SHEET NO.
1321	2009-034 TS	COOK	45	21
		CONTRACT NO. 60G39		

FED. ROAD DIST. NO. | ILLINOIS | FED. AID PROJECT