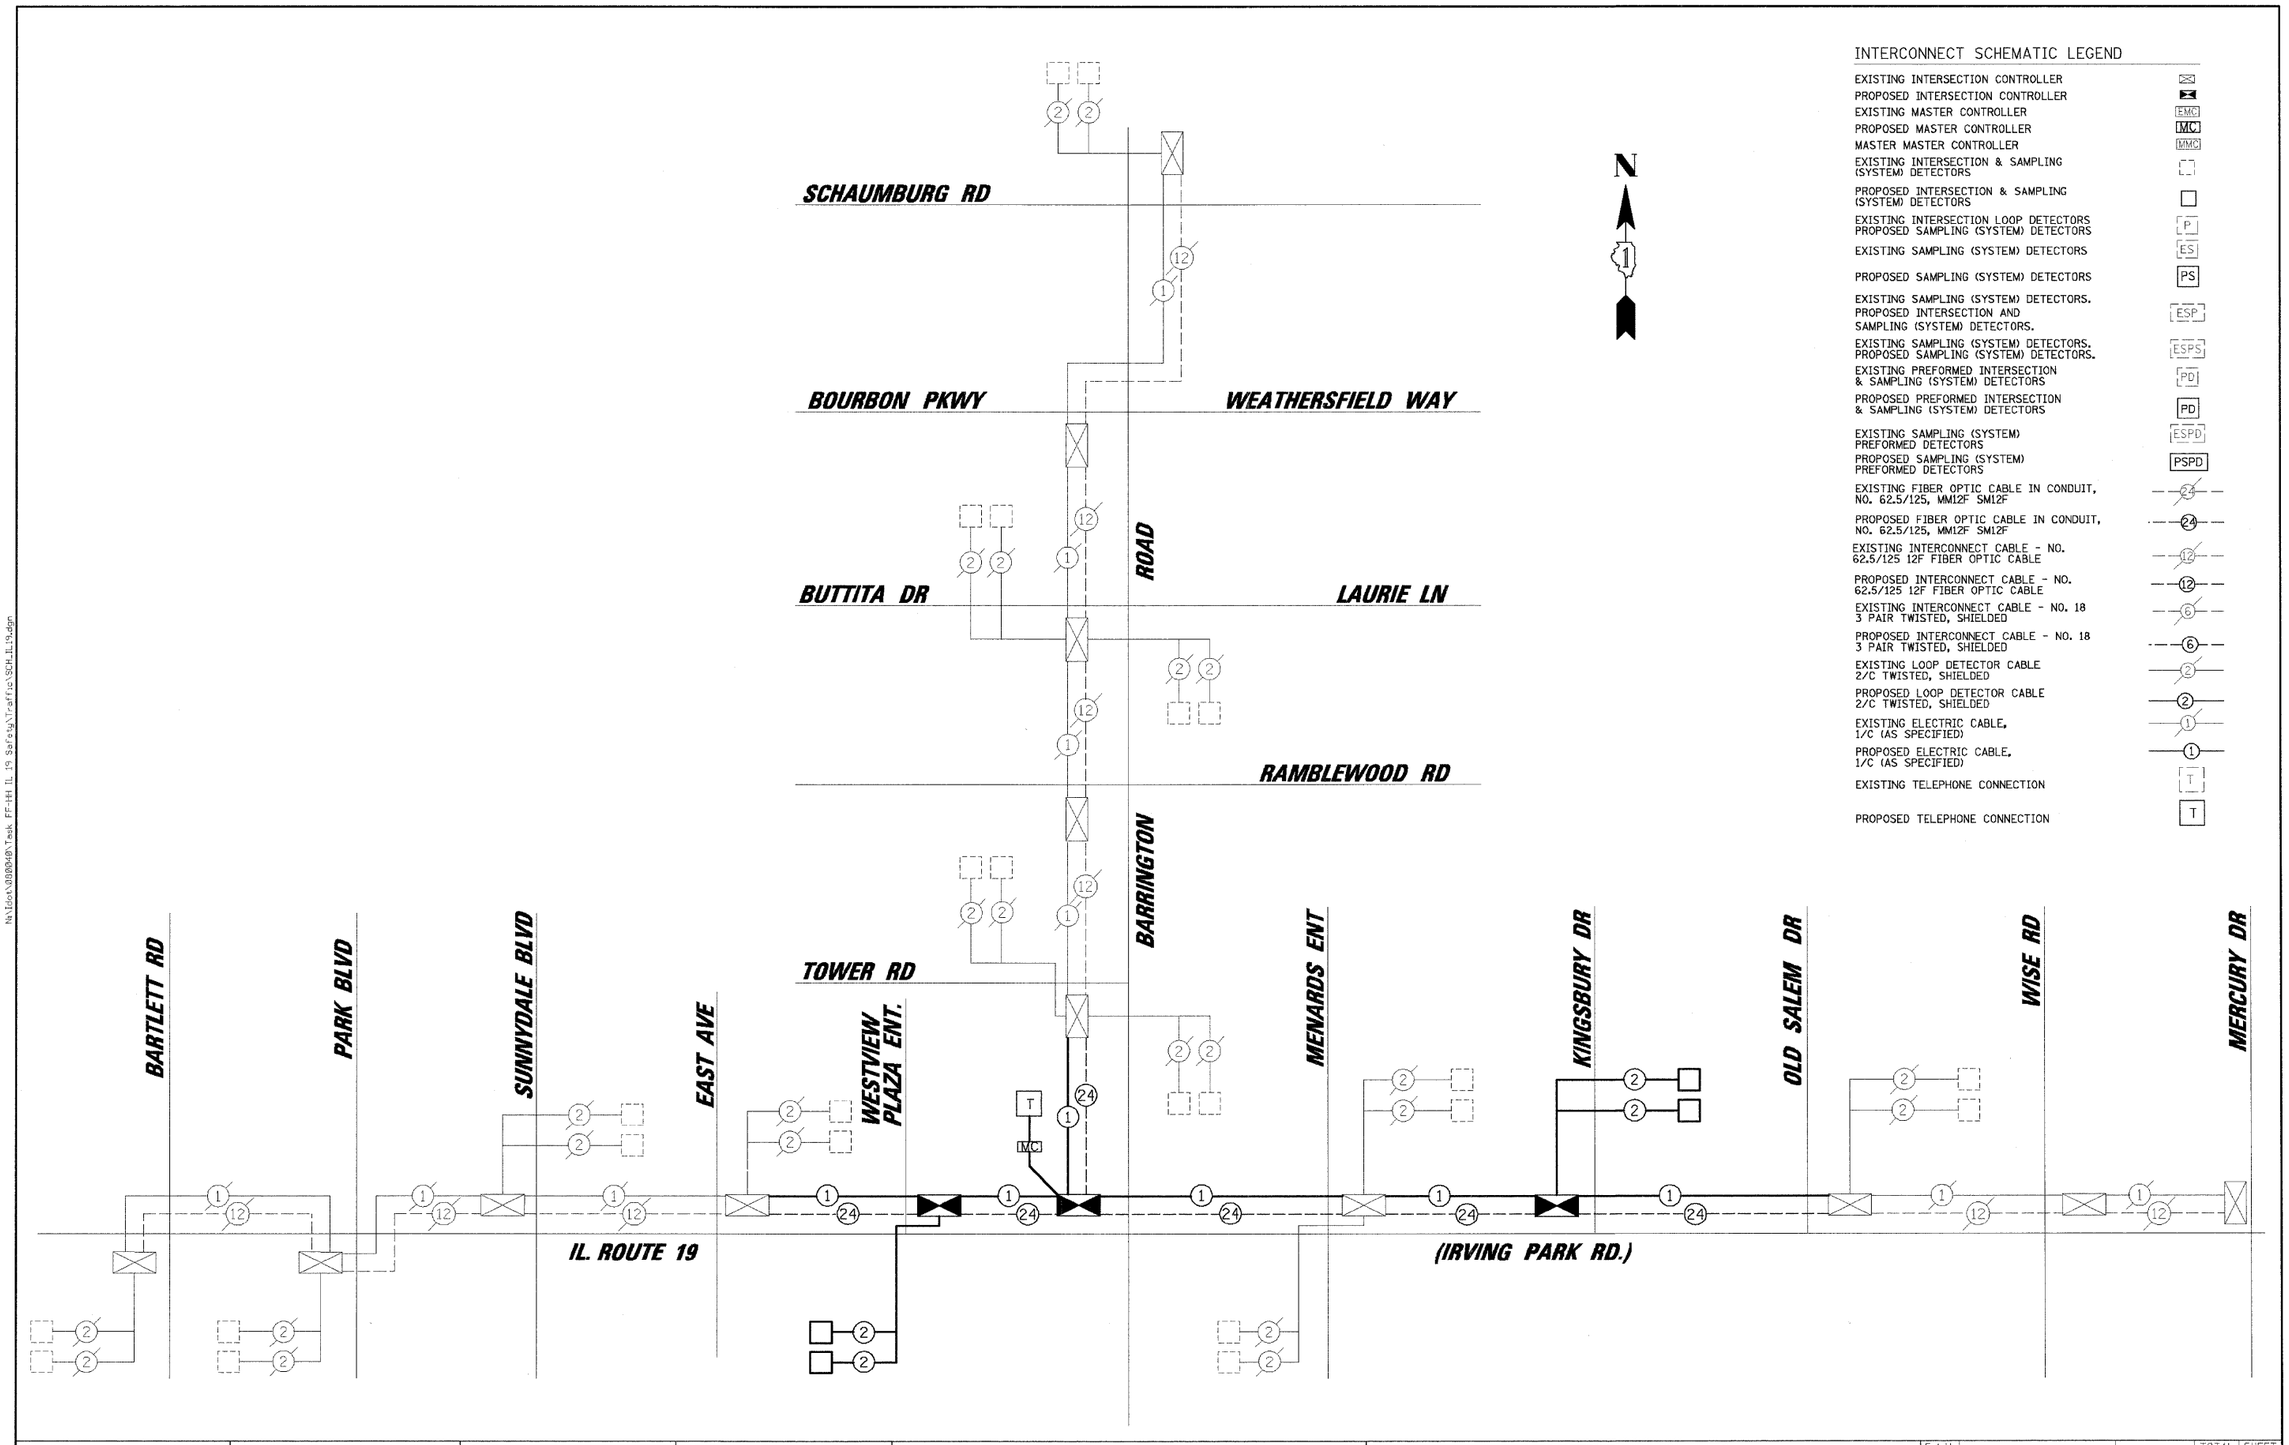

INTERCONNECT SCHEMATIC LEGEND

- EXISTING INTERSECTION CONTROLLER
- PROPOSED INTERSECTION CONTROLLER
- EXISTING MASTER CONTROLLER — EMC
- PROPOSED MASTER CONTROLLER — MC
- MASTER MASTER CONTROLLER — MMC
- EXISTING INTERSECTION & SAMPLING (SYSTEM) DETECTORS
- PROPOSED INTERSECTION & SAMPLING (SYSTEM) DETECTORS
- EXISTING INTERSECTION LOOP DETECTORS PROPOSED SAMPLING (SYSTEM) DETECTORS — P
- EXISTING SAMPLING (SYSTEM) DETECTORS — ES
- PROPOSED SAMPLING (SYSTEM) DETECTORS — PS
- EXISTING SAMPLING (SYSTEM) DETECTORS. PROPOSED INTERSECTION AND SAMPLING (SYSTEM) DETECTORS. — ESP
- EXISTING SAMPLING (SYSTEM) DETECTORS. PROPOSED SAMPLING (SYSTEM) DETECTORS. — ESPS
- EXISTING PREFORMED INTERSECTION & SAMPLING (SYSTEM) DETECTORS — PD
- PROPOSED PREFORMED INTERSECTION & SAMPLING (SYSTEM) DETECTORS — PD
- EXISTING SAMPLING (SYSTEM) PREFORMED DETECTORS — ESPD
- PROPOSED SAMPLING (SYSTEM) PREFORMED DETECTORS — PSPD
- EXISTING FIBER OPTIC CABLE IN CONDUIT, NO. 62.5/125, MM12F SM12F — 24
- PROPOSED FIBER OPTIC CABLE IN CONDUIT, NO. 62.5/125, MM12F SM12F — 24
- EXISTING INTERCONNECT CABLE - NO. 62.5/125 12F FIBER OPTIC CABLE — 12
- PROPOSED INTERCONNECT CABLE - NO. 62.5/125 12F FIBER OPTIC CABLE — 12
- EXISTING INTERCONNECT CABLE - NO. 18 3 PAIR TWISTED, SHIELDED — 6
- PROPOSED INTERCONNECT CABLE - NO. 18 3 PAIR TWISTED, SHIELDED — 6
- EXISTING LOOP DETECTOR CABLE 2/C TWISTED, SHIELDED — 2
- PROPOSED LOOP DETECTOR CABLE 2/C TWISTED, SHIELDED — 2
- EXISTING ELECTRIC CABLE, 1/C (AS SPECIFIED) — 1
- PROPOSED ELECTRIC CABLE, 1/C (AS SPECIFIED) — 1
- EXISTING TELEPHONE CONNECTION — T
- PROPOSED TELEPHONE CONNECTION — T

CHRISTOPHER B. BURKE ENGINEERING LTD.
9575 West Higgins Road, Suite 600
Rosemont, Illinois 60018
(847) 823-0500

PLAN — NOTE BOOK NO. ____ — SURVEYED / PLOTTED / ALIGNMENT CHECKED / RT. OF WAY PROCESSED / CADD FILE NAME ____ — BY — DATE

PROFILE — NOTE BOOK NO. ____ — SURVEYED / PLOTTED / GRADES CHECKED / B.M. NOTED / STRUCTURE NOTATNS CHKD — BY — DATE

M:\Jobs\03808\Task FF-HI IL 19 Safety\Traffic\SCH_IL19.dgn

FILE NAME = ...\Traffic\SCH_IL19.dgn	USER NAME = FPACIONE	DESIGNED - ABR	REVISED -
		DRAWN - FPB / FCP	REVISED -
	PLOT SCALE = 20'	CHECKED - MJT	REVISED -
	PLOT DATE = 3/18/2009	DATE -	REVISED -

STATE OF ILLINOIS
DEPARTMENT OF TRANSPORTATION

INTERCONNECT SCHEMATIC
IL. ROUTE 19 (IRVING PARK RD.) FROM BARTLETT ROAD TO MERCURY DRIVE
BARRINGTON ROAD FROM IL ROUTE 19 (IRVING PARK RD.) TO SCHAUMBURG ROAD

SCALE: N.T.S. | SHEET NO. OF SHEETS | STA. TO STA.

F.A.U. RTE.	SECTION	COUNTY	TOTAL SHEETS	SHEET NO.
1321	2009-034 TS	COOK	45	24

CONTRACT NO. 60G39

FED. ROAD DIST. NO. | ILLINOIS | FED. AID PROJECT