CHRISTOPHER B. BURKE ENGINEERING LTD.
115 West Hughes Road, Suite 600
Roselle, Illinois 60172
(847) 823-0500

PLAN / PROFILE

SURVEYED — DATE
DRAWN — BY
TRACED
QUANTITIES CHECKED
ALIGNMENT CHECKED
GRADES CHECKED
STRUCTURE NOTATING CHKD
NOTE BOOK
NO.
CADD FILE NAME

N:\Jobs\080040\Task FF-HH IL 19 Safety\Traffic\LIT_det03-be200e.dgn

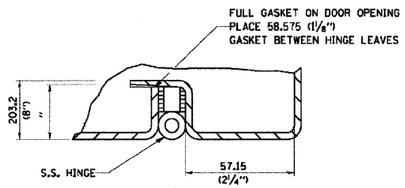

DETAIL "Y"

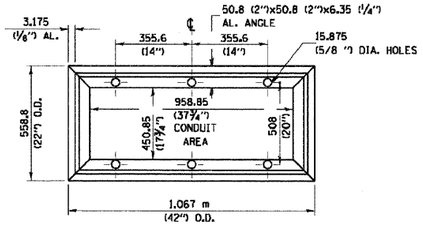

BASE MTG. DETAIL

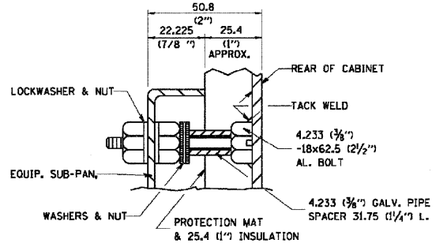

DETAIL "X"

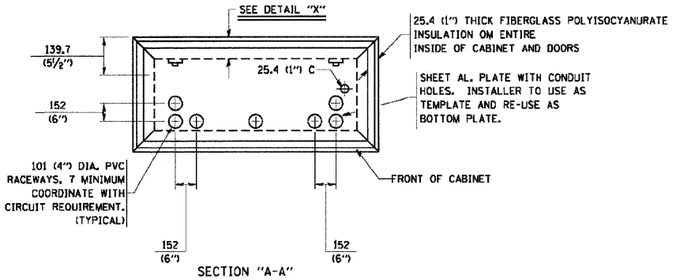

SECTION "A-A"

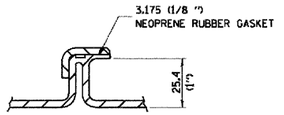

DETAIL "Z"

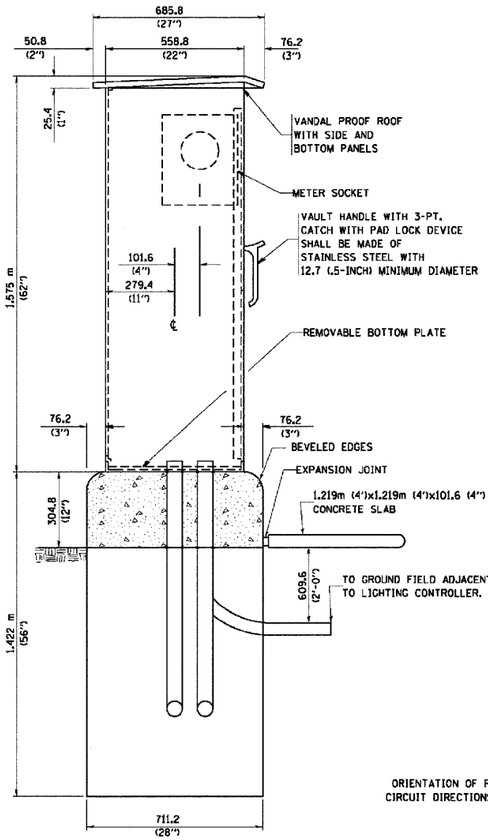

LEFT SIDE ELEVATION

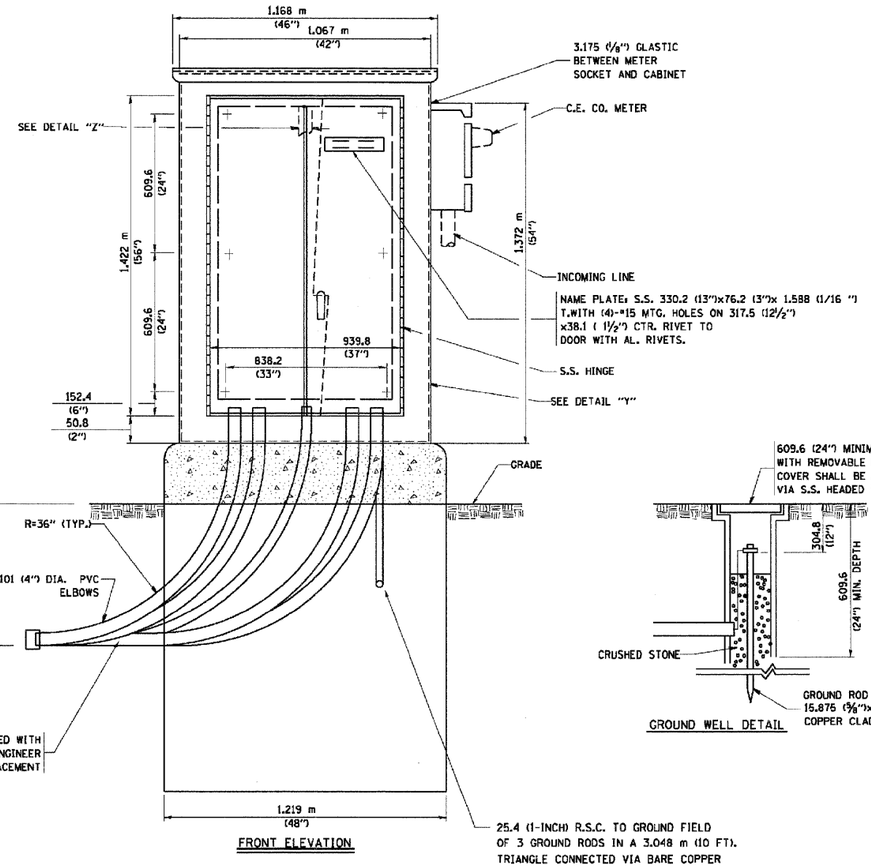

FRONT ELEVATION

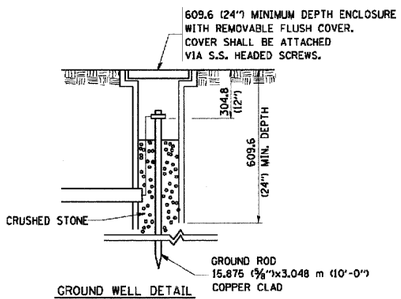

GROUND WELL DETAIL

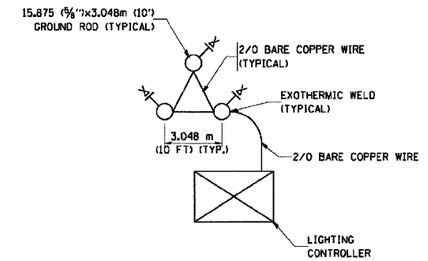

GROUND FIELD DETAIL
(N.T.S.)

THE CONTRACTOR SHALL VERIFY EXACT LOCATION WITH THE ENGINEER

FILE NAME = ...\Traffic\LIT_det03-be200e.dgn	USER NAME = FPACIONE	DESIGNED - ABR	REVISED -
		DRAWN - FPB / FCP	REVISED -
	PLOT SCALE = 20'	CHECKED - MJT	REVISED -
	PLOT DATE = 3/18/2009	DATE -	REVISED -

STATE OF ILLINOIS
DEPARTMENT OF TRANSPORTATION

LIGHTING CONTROLLER, DUPLEX TYPE

SCALE: N.T.S. | SHEET NO. OF SHEETS | STA. | TO STA.

F.A.U. RTE.	SECTION	COUNTY	TOTAL SHEETS	SHEET NO.
1321	2009-034 TS	COOK	45	38
		CONTRACT NO. 60G39		
FED. ROAD DIST. NO.	ILLINOIS	FED. AID PROJECT		