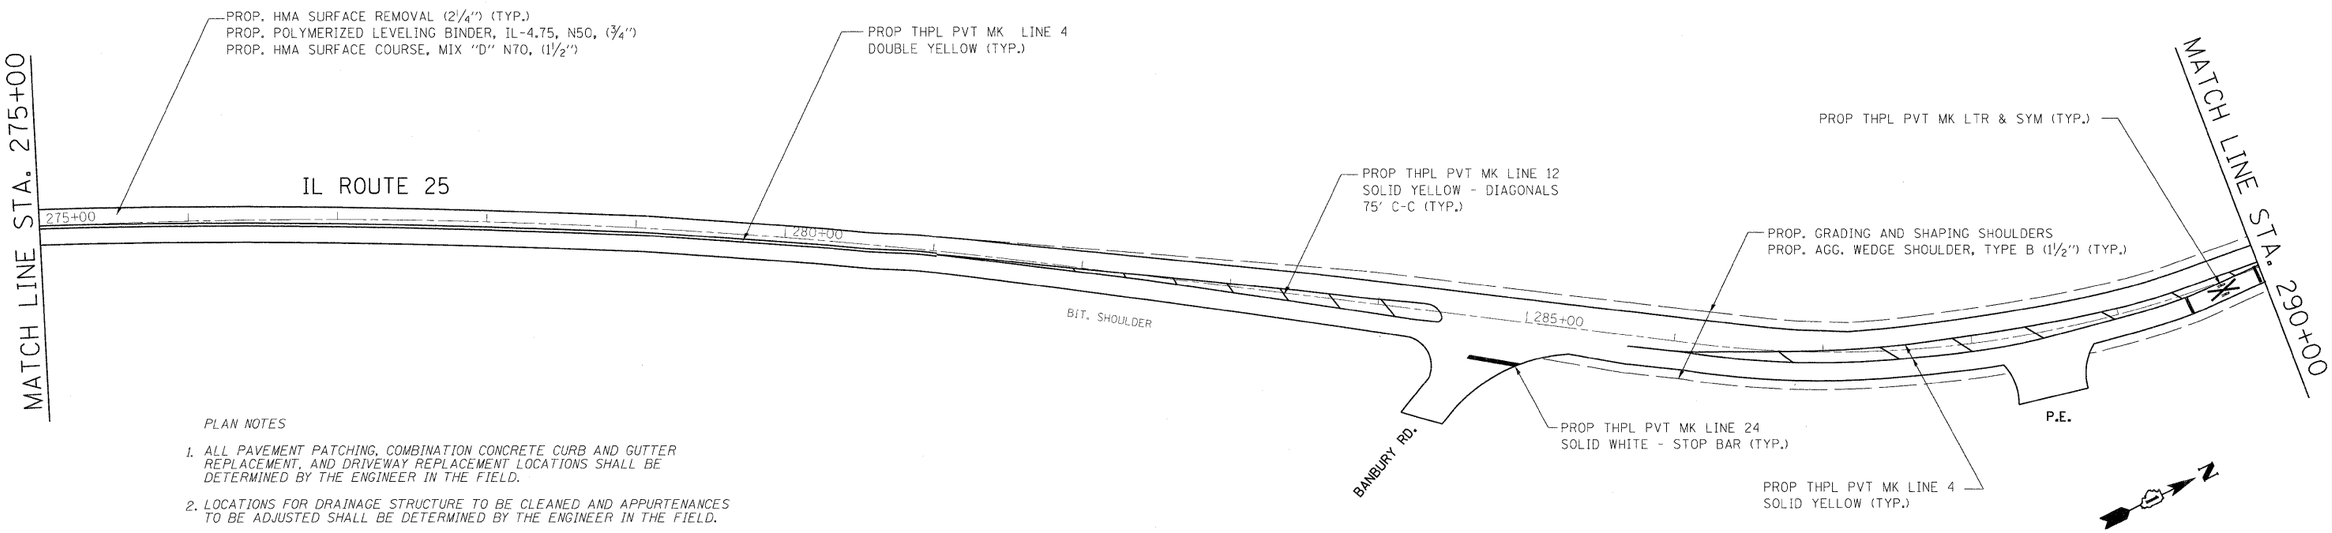

PLAN NOTES

1. *ALL PAVEMENT PATCHING, COMBINATION CONCRETE CURB AND GUTTER REPLACEMENT, AND DRIVEWAY REPLACEMENT LOCATIONS SHALL BE DETERMINED BY THE ENGINEER IN THE FIELD.*
2. *LOCATIONS FOR DRAINAGE STRUCTURE TO BE CLEANED AND APPURTENANCES TO BE ADJUSTED SHALL BE DETERMINED BY THE ENGINEER IN THE FIELD.*
3. *IN ADDITION TO FIELD REVIEW AND AERIAL DATA, PLAN DIMENSIONS AND DETAILS RELATIVE TO THE EXISITNG FACILITIES HAVE BEEN TAKEN FROM EXISTING PLANS AND ARE SUBJECT TO CONSTRUCTION VARIATIONS. IT SHALL BE THE CONTRACTOR'S RESPONSIBILITY TO VERIFY SUCH DIMESIONS AND DETAILS IN THE FIELD. SUCH VARIATIONS SHALL NOT BE A CAUSE FOR ADDITIONAL COMPENSATION DUE TO A CHANGE IN THE SCOPE OF WORK. HOWEVER, THE CONTRACTOR WILL BE PAID FOR THE QUANTITY ACTUALLY FURNISHED AT THE BID PRICE FOR THE WORK.*
4. *THE LOCATION AND CONIGURATION OF ALL EXISITNG PAVEMENT MARKINGS, INCLUDING NO PASSING ZONES, WILL BE NOTED PRIOR TO RESURFACING AND REPLACED IN THE SAME LOCATIONS AFTER RESURFACING. COST TO BE INCLDUED IN THE RELATED PAVEMENT MARKING PAY ITEMS.*

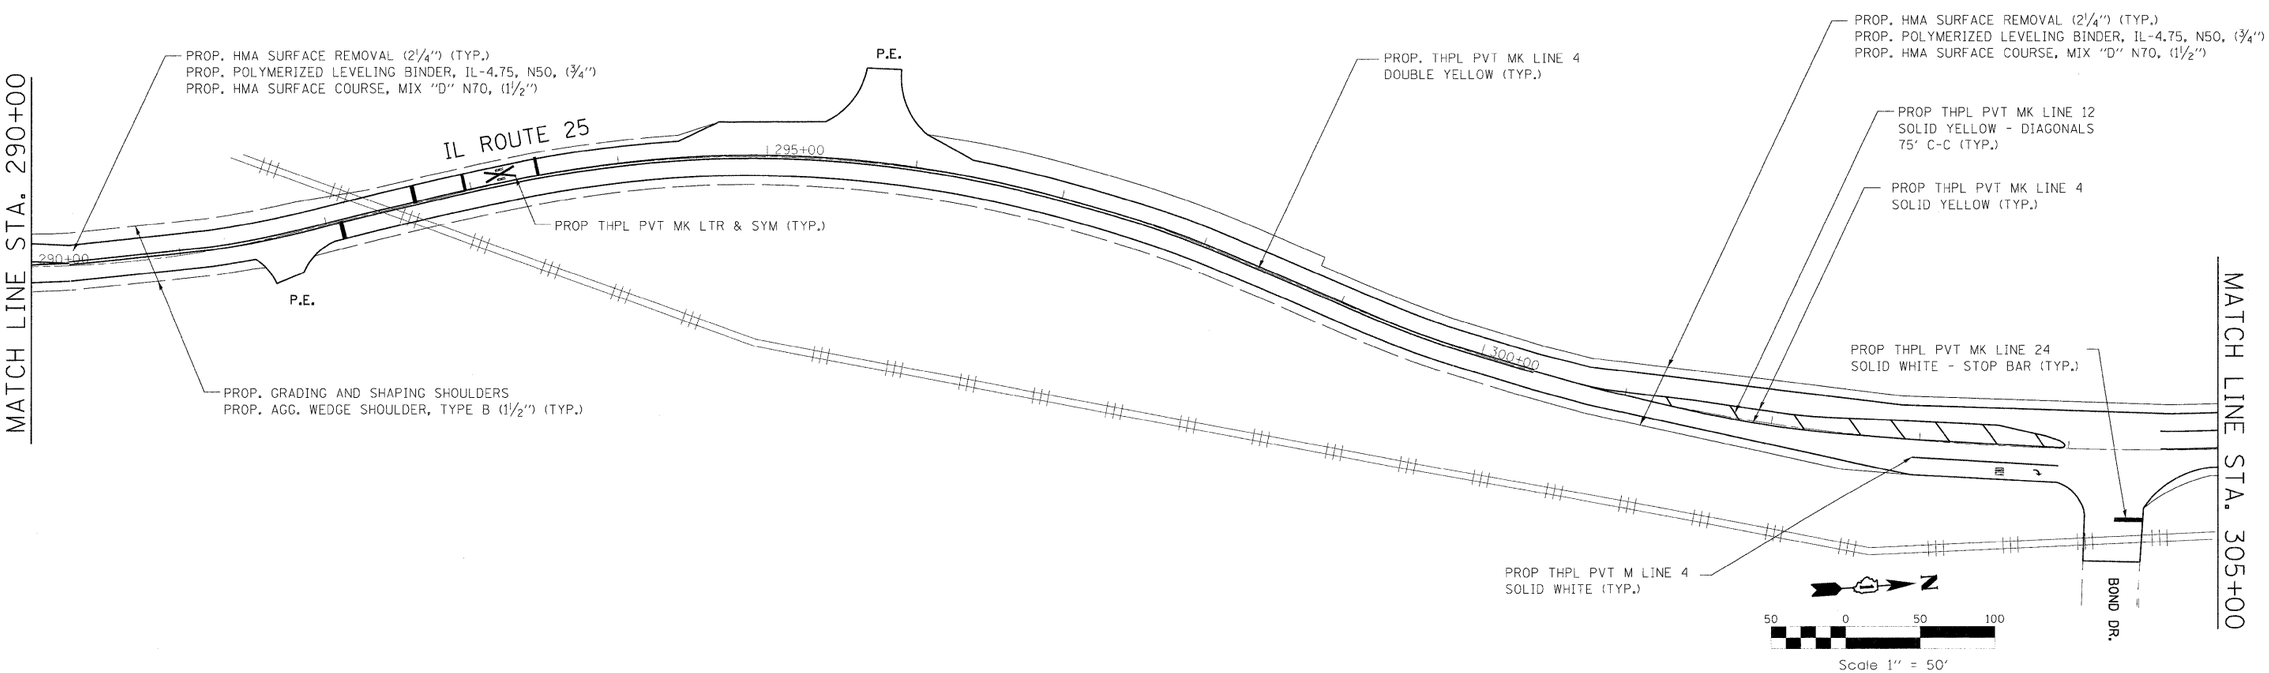

FILE NAME = $FILE$	USER NAME = $USER$	DESIGNED - TP	REVISED -
		DRAWN - TP	REVISED -
	PLOT SCALE = $SCALE$	CHECKED - FML	REVISED -
	PLOT DATE = $DATE$	DATE - 04/2009	REVISED -

STATE OF ILLINOIS
DEPARTMENT OF TRANSPORTATION

ROADWAY AND PAVEMENT MARKING PLAN
IL ROUTE 25 FROM SPRING STREET TO LAUREL STREET

SCALE: 1"=50' | SHEET NO. 16 OF 38 SHEETS | STA. 275+00 TO STA. 305+00

F.A.U. RTE.	SECTION	COUNTY	TOTAL SHEETS	SHEET NO.
2503	(53 + 54) RS7	KANE	38	16
	D-91-523-09	CONTRACT NO. 60G67		
FED. ROAD DIST. NO. _	ILLINOIS	FED. AID PROJECT		