F.A.I. RTE.	SECTION	COUNTY	TOTAL SHEETS	SHEET NO.
90/94	*	COOK	31	16
STA. 19+42.76		TO STA. 22+00		
FED. ROAD DIST. NO. 1	ILLINOIS	FED. AID PROJECT		

* (1919.15 & 2021-922 PT1) 1 62985

LEGEND:

- AREA REMOVALS
- LINEAR REMOVALS
- INLET FILTER

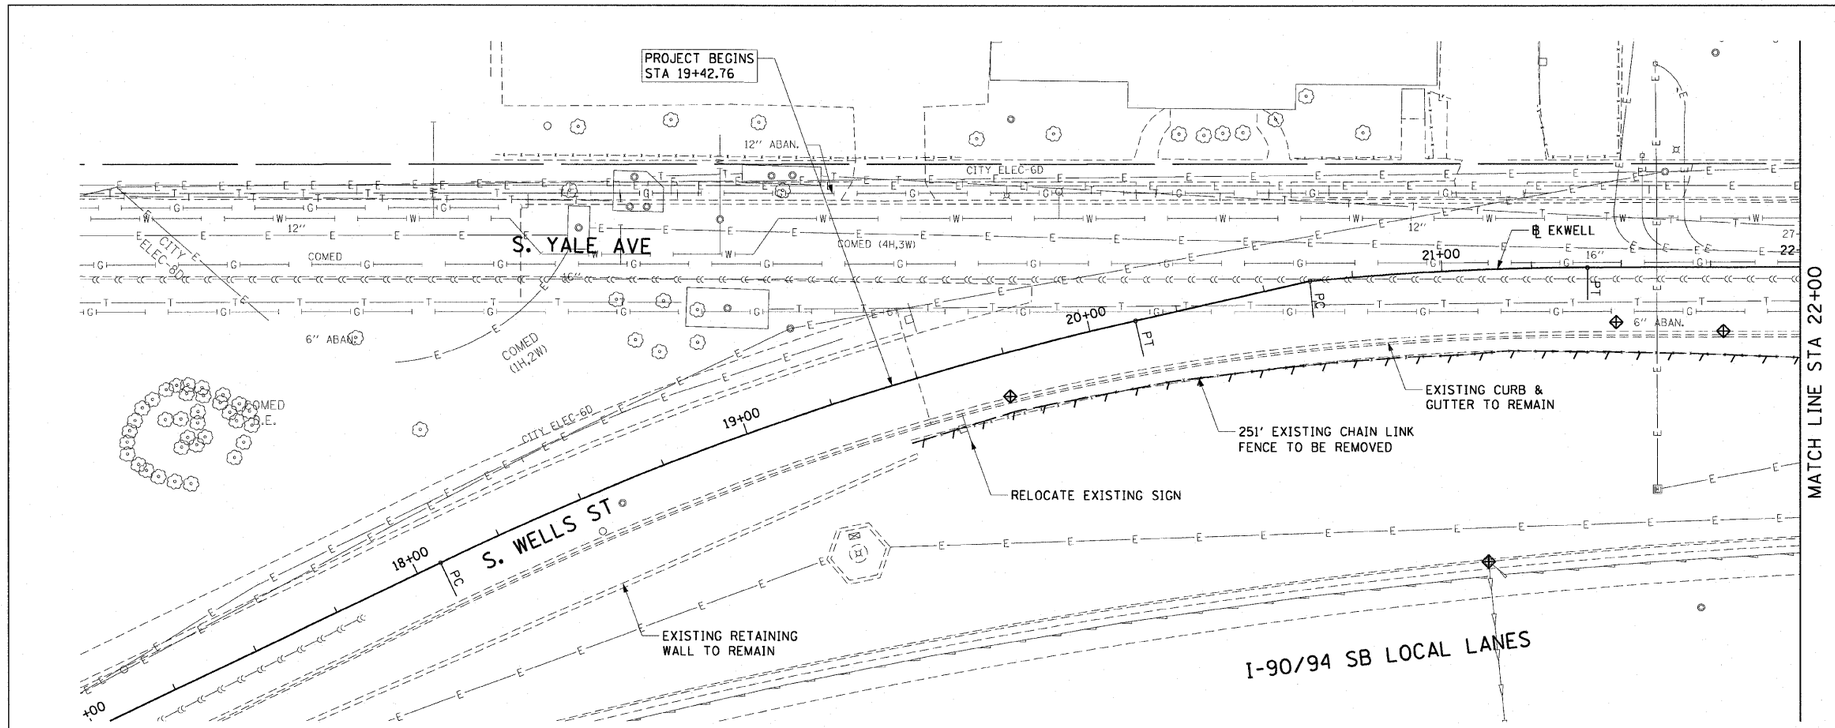

EXISTING CONDITIONS AND REMOVAL

PROPOSED IMPROVEMENTS

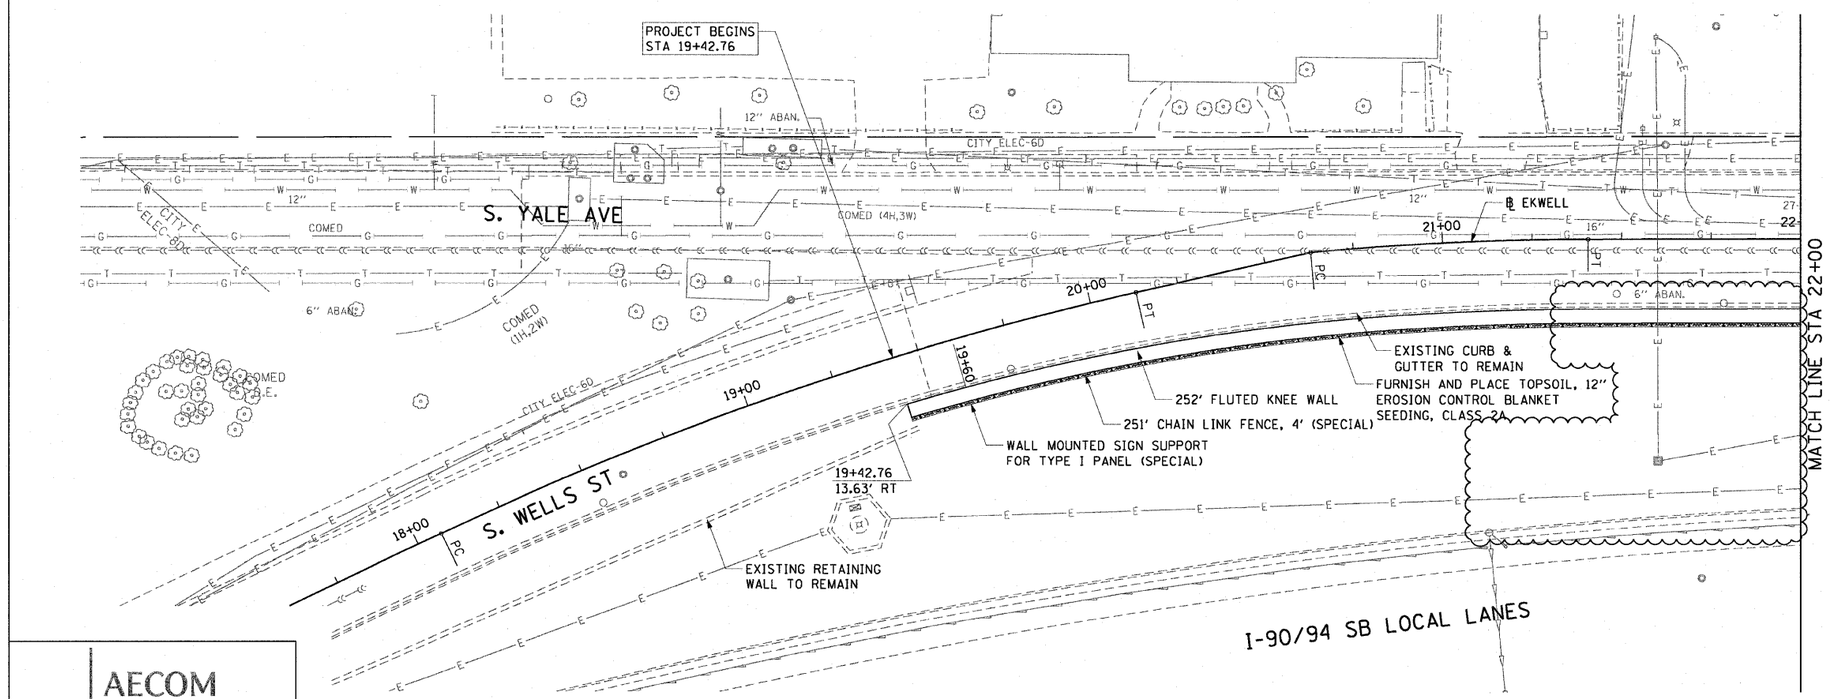

NOTES:

1. SEE STRUCTURAL DETAILS FOR FLUTED KNEE WALL DETAILS.
2. ALL POINT CALLOUTS ARE TAKEN AT THE EDGE OF THE KNEE WALL BASE.
3. SEE ROADWAY DETAILS FOR CONCRETE MEDIAN DETAILS.
4. SEE ROADWAY DETAILS FOR WALL MOUNTED SIGN SUPPORT DETAILS.

AECOM

3 OF 5

REVISIONS	
NAME	DATE
KNEEWALL CHANGE	5/19/09

ILLINOIS DEPARTMENT OF TRANSPORTATION
F.A.I. 90/94 (DAN RYAN EXPRESSWAY)
63RD ST TO 59TH ST (NB AND SB KNEE WALLS)

EXISTING AND PROPOSED ROADWAY PLANS
WELLS STREET

SCALE: 1"=20' DRAWN BY: NJH
DATE: JANUARY 14, 2009 CHECKED BY: RMG

p:\p\0468\b\h\28-knee_wall_fence\str\contract 28\sp28003t2.str
5/19/2009 8:56:4 AM