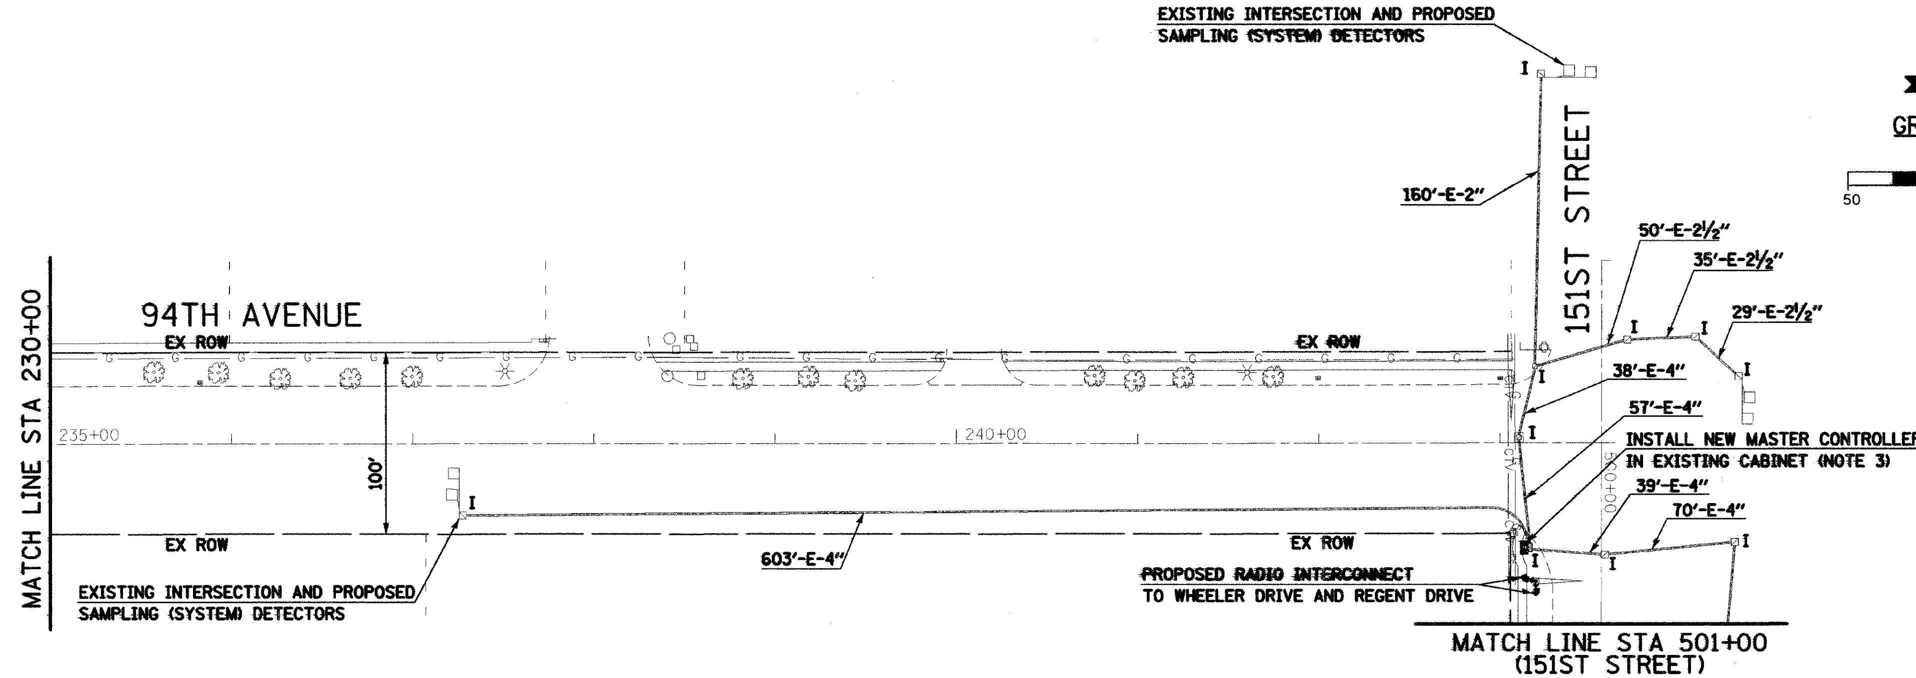


GRAPHIC SCALE

1"=50'

50 0 50 100

FEET

CONTRACTOR SHALL BE RESPONSIBLE FOR CONTACTING AND LOCATING AT&T FOR TELEPHONE DROP

## INTERCONNECT PLAN LEGEND

| | PROPOSED | EXISTING |
|---|---|---|
| CONTROLLER | | |
| HANDHOLE | | |
| HEAVY DUTY HANDHOLE | | |
| DOUBLE HANDHOLE | | |
| G.S. CONDUIT IN TRENCH OR PUSHED | ------ | |
| DETECTOR LOOP | | |
| COMMON TRENCH | CT | |
| UNIT DUCT | UD | |
| SYSTEM | S | |
| INTERSECTION | IP | I |
| RADIO ANTENNA | | |

**NOTES:**

1. RESTORATION OF WORK AREA - RESTORATION OF TRAFFIC SIGNAL WORK AREA SHALL BE INCIDENTAL TO THE RELATED PAY ITEM SUCH AS FOUNDATION, CONDUIT, HANDHOLE, ETC. AND NO EXTRA COMPENSATION SHALL BE ALLOWED. ALL ROADWAY SURFACES SUCH AS SHOULDERS, MEDIAN, SIDEWALKS, PAVEMENT, ETC. SHALL BE REPLACED IN KIND. ALL DAMAGE TO MOWED LAWNS SHALL BE REPLACED WITH AN APPROVED SOD AND ALL DAMAGE TO UNMOWED FIELD SHALL BE SEEDED IN ACCORDANCE WITH STANDARD SPECIFICATIONS 252 AND 250, RESPECTIVELY.
2. THE TRAFFIC SIGNAL CONTROL EQUIPMENT FOR THIS PROJECT SHALL BE "ECONOLITE" TO MATCH THE EXISTING ADJACENT SYSTEM.
3. EXISTING CONTROLLER SHALL BE REMOVED AND DELIVERED TO PUBLIC WORKS FACILITY. ALL LABOR AND MATERIALS FOR THIS WORK SHALL BE INCLUDED IN THE CONTRACT UNIT PRICE EACH FOR FULL-ACTIVATED CONTROLLER IN EXISTING CABINET.




GRAPHIC SCALE

1"=50'

50 0 50 100

FEET
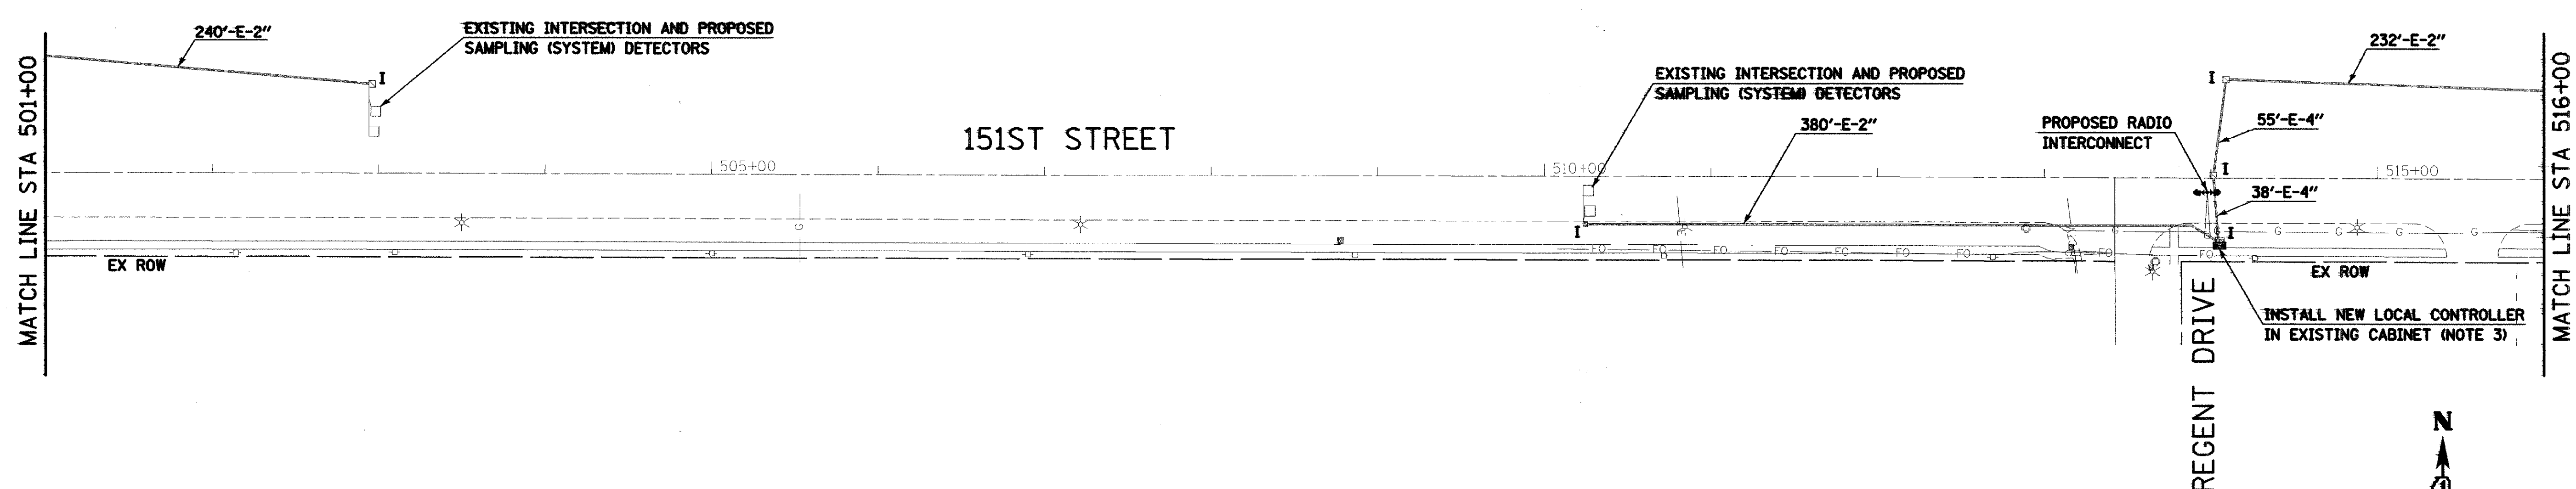
| | | | | | | |
|---|---|---|---|---|---|---|
| SEC Group, Inc. Engineering • Surveying • Planning • Landscape Architecture, 323 Alana Drive, New Lenox, IL 60451, t 815.462.9324 f 815.462.9328 | USER NAME = sjohnson | DESIGNED - TSC | REVISED - | PLANS FOR PROPOSED FEDERAL AID HIGHWAY FAU ROUTE 1686 (94TH AVE) AND FAU ROUTE 1603 (151ST ST) VILLAGE OF ORLAND PARK | TRAFFIC SIGNAL INTERCONNECT PLAN | FAU RTE 1686/1603; SECTION 08-00065-00-TL; COUNTY COOK; TOTAL SHEETS 16; SHEET NO. 11 |
| | PLOT SCALE = 1"=50' | DRAWN - RCB | REVISED - | | | CONTRACT NO. 63050 |
| | | CHECKED - APS | REVISED - | | SCALE: 1"=50' SHEET NO. 11 OF 16 SHEETS STA. TO STA. | |
| | PLOT DATE = 3/13/2009 | DATE - 3/13/09 | REVISED - | | | FED. ROAD DIST. NO. 1 ILLINOIS FED. AID PROJECT |