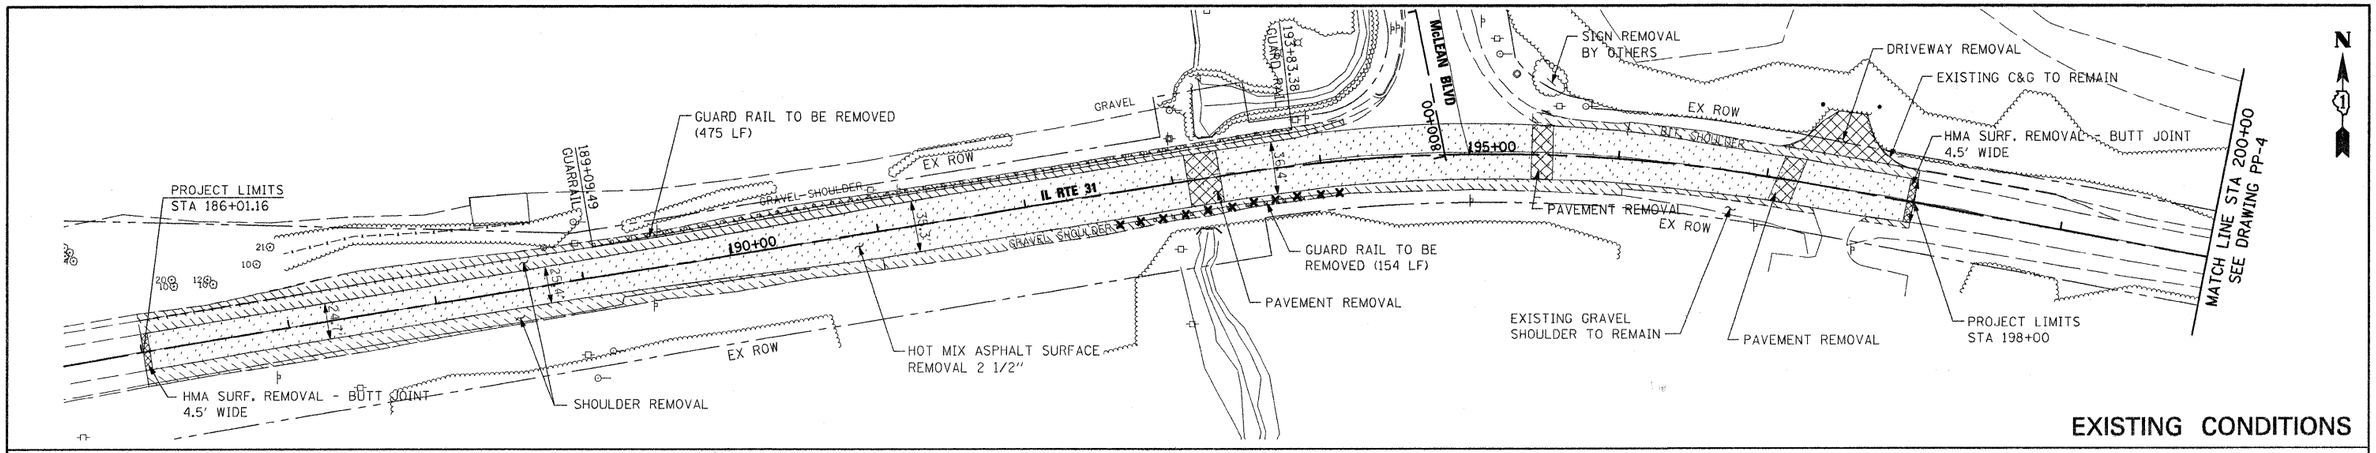

EXISTING CONDITIONS

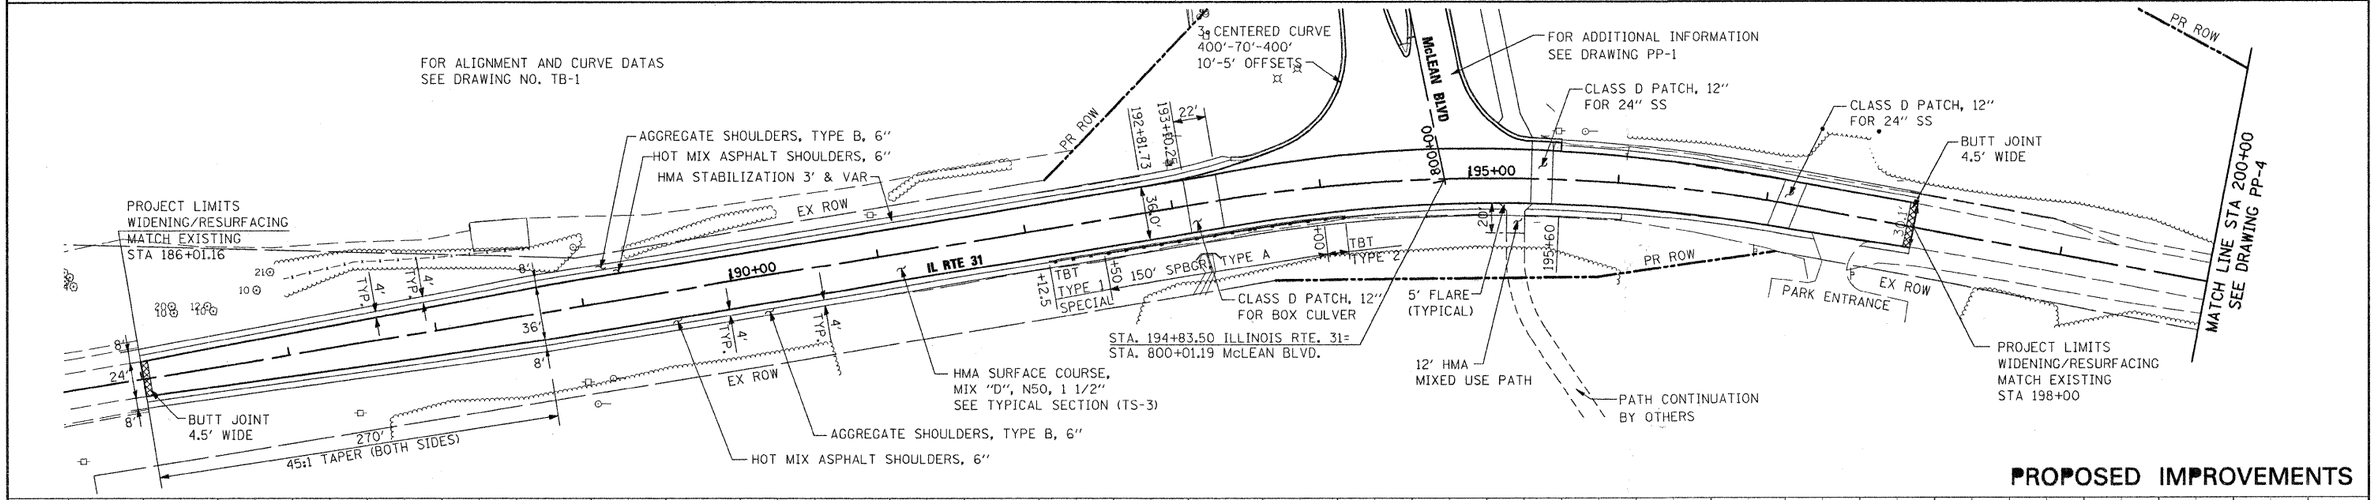

PROPOSED IMPROVEMENTS

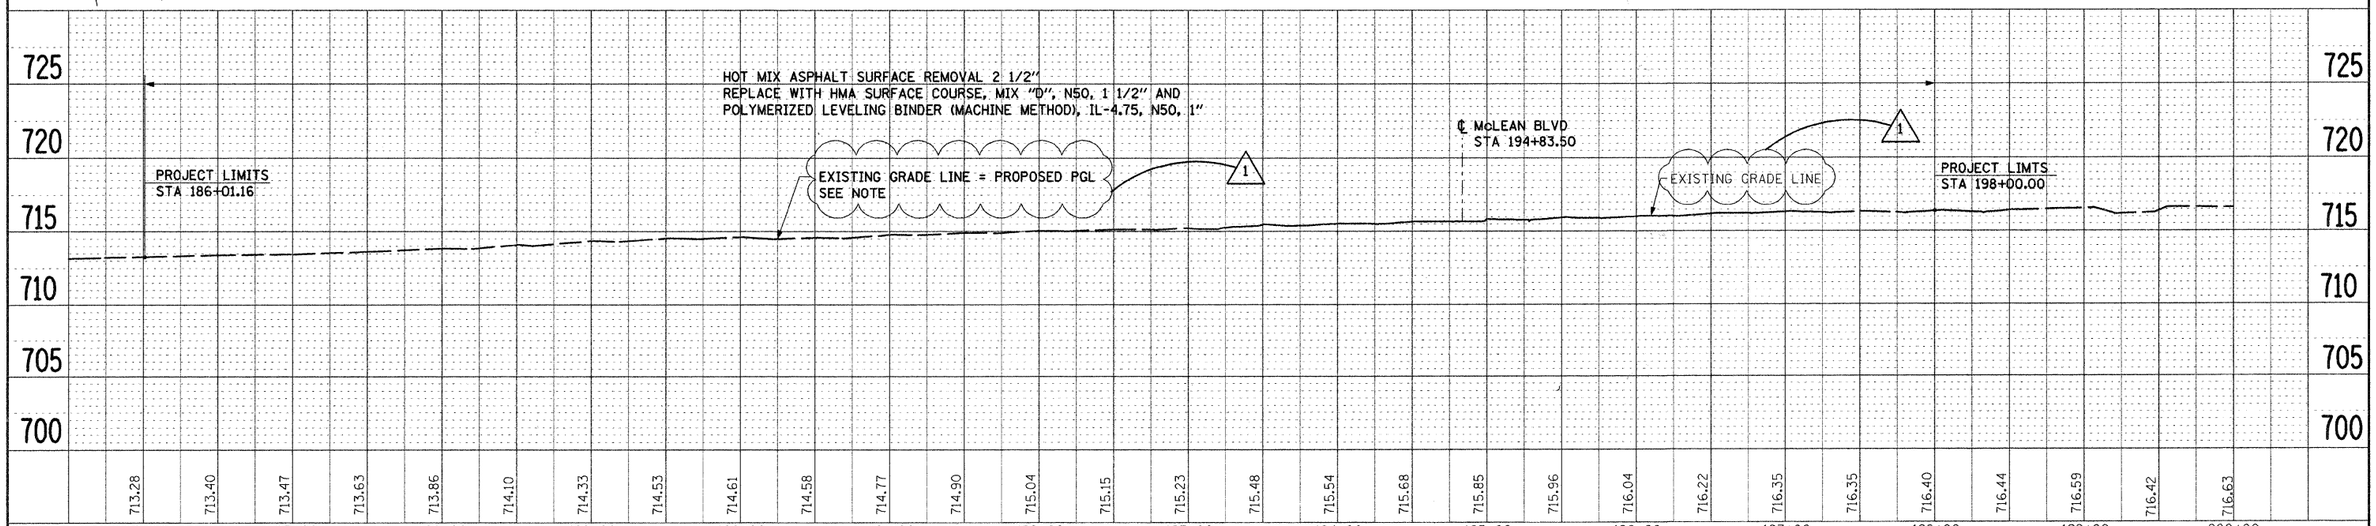

FILE NAME = I:\Dgn\Civil\Sheet\pp003.dgn	USER NAME = tthornton	DESIGNED -	REVISED - 6-1-09 ⚠1	KANE COUNTY DIVISION OF TRANSPORTATION	NEW STEARNS ROAD – STAGE 2 PLAN AND PROFILE – ILLINOIS ROUTE 31
		DRAWN -	REVISED -		
	PLOT SCALE = 1:50.0001	CHECKED -	REVISED -		SCALE:1"=50'H;1"=5'V SHEET NO. OF SHEETS STA. TO STA.
	PLOT DATE = 6/1/2009	DATE - 3/27/09	REVISED -		

F.A.P RTE.	SECTION	COUNTY	TOTAL SHEETS	SHEET NO.
361	06-00214-10-BR	KANE	219	19
		CONTRACT NO. 63073		
FED. ROAD DIST. NO. 1	ILLINOIS	FED. AID PROJECT		